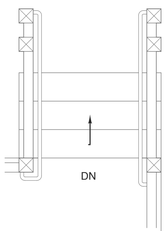

10 **ENLARGED STAIR**
SCALE: 3/8" = 1'-0"

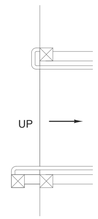

9 **ENLARGED RAMP**
SCALE: 3/8" = 1'-0"

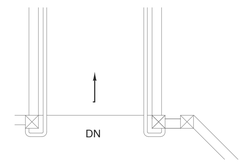

8 **ENLARGED RAMP**
SCALE: 3/8" = 1'-0"

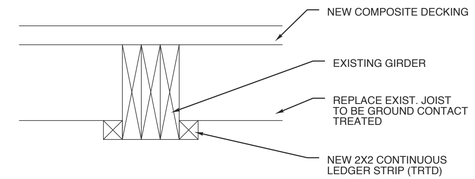

7 **DETAIL**
SCALE: 1 - 1/2" = 1'-0"

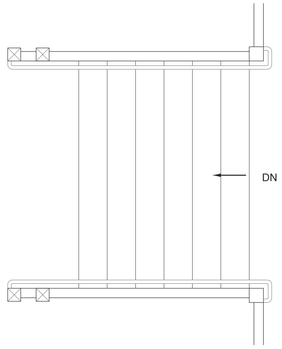

6 **ENLARGED STAIR**
SCALE: 3/8" = 1'-0"

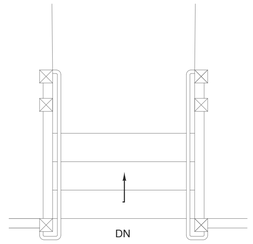

5 **ENLARGED STAIR**
SCALE: 3/8" = 1'-0"

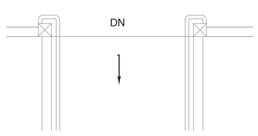

4 **ENLARGED RAMP**
SCALE: 3/8" = 1'-0"

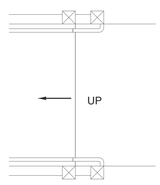

3 **ENLARGED RAMP**
SCALE: 3/8" = 1'-0"

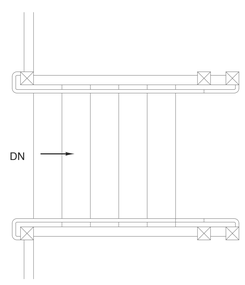

2 **ENLARGED STAIR**
SCALE: 3/8" = 1'-0"

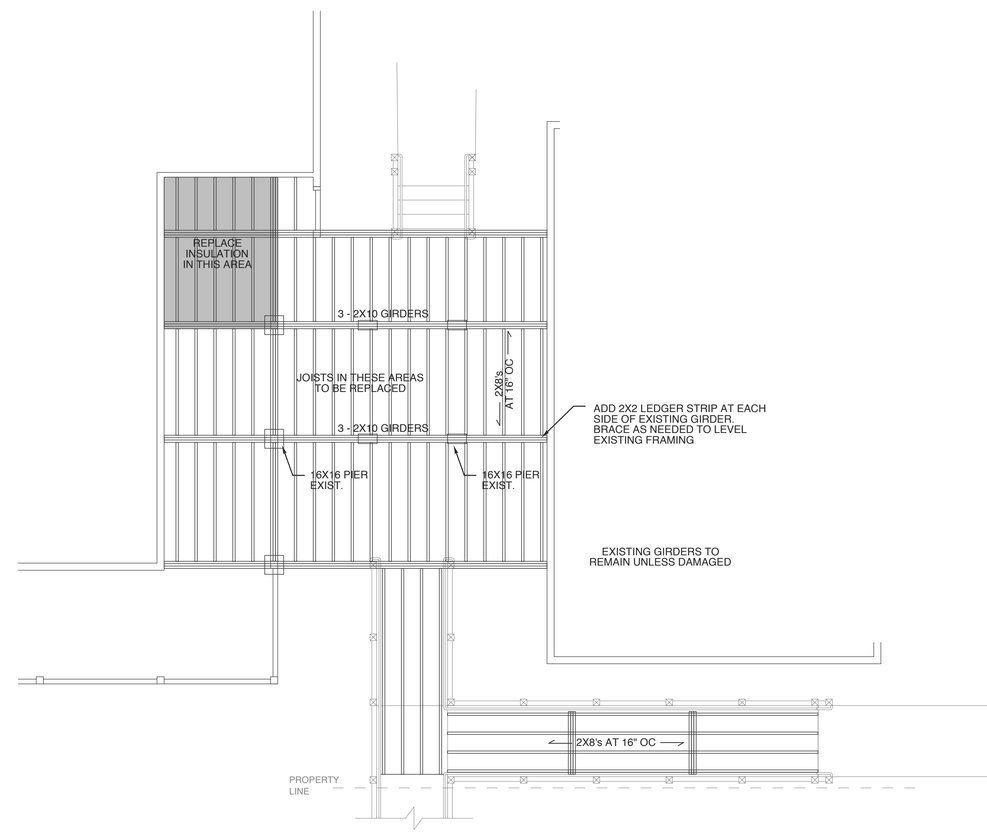

1 **FRAMING PLAN**
SCALE: 3/16" = 1'-0"

0' 2' 4' 6' 8' 10' 20'

WEEKS TURNER ARCHITECTURE

WEEKS TURNER ARCHITECTURE, PA
3305-109 Durham Drive
Raleigh, North Carolina 27603
919.779.9797 fax: 919.779.0826
www.weeksturner.com

GINGER S. ANDERSON
REGISTERED ARCHITECT
11075
NORTH CAROLINA
RALEIGH, NC

DocuSigned by:
E9D2834566 2C422...
2/27/2019

WBS: 15RE.12.1.3

PROJECT TITLE
TYRRELL CTY. REST AREA & VISITOR'S CTR.
US 64
COLUMBIA, NORTH CAROLINA

PROJECT NO.
1804a

DRAWING TITLE
FRAMING PLAN

SHEET 5 OF 11

A1.3

PLOT DATE 2/25/19
REVISION 00/00/08

This original sheet is 22 x 34"; other dimensions indicate it has been altered.

All information on this sheet is the property of Weeks Turner Architecture and may not be duplicated in whole or in part without written authorization from Weeks Turner Architecture. 2018 ©