DocuSign Envelope ID: 5D14255A-0209-44DF-B5C3-9076B749EC88

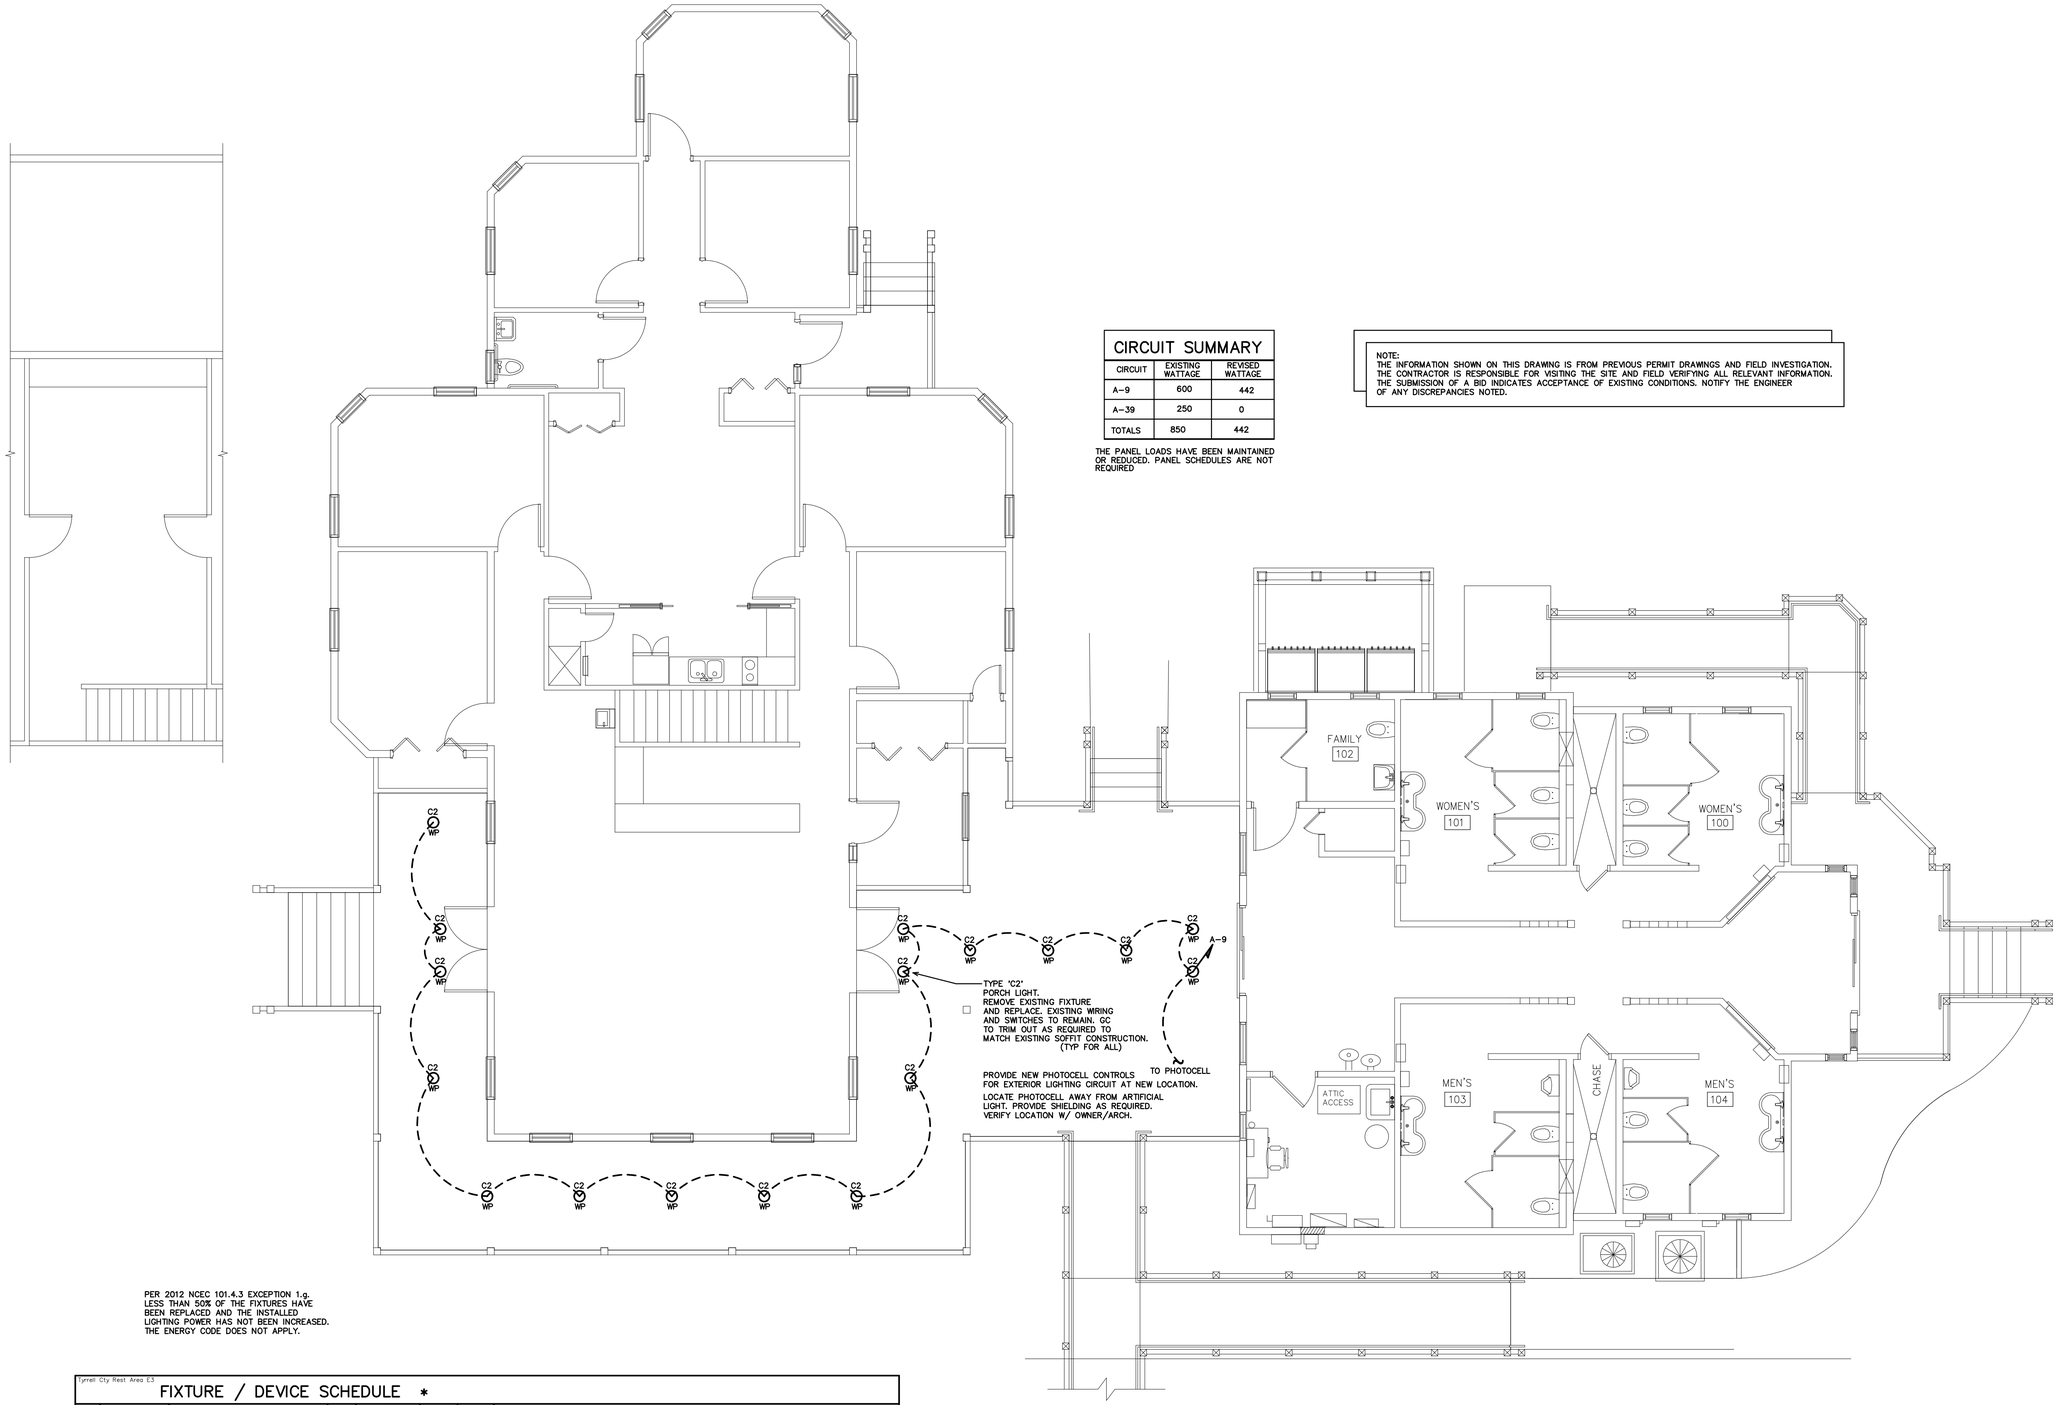

CIRCUIT SUMMARY

CIRCUIT	EXISTING WATTAGE	REVISED WATTAGE
A-9	600	442
A-39	250	0
TOTALS	850	442

THE PANEL LOADS HAVE BEEN MAINTAINED OR REDUCED. PANEL SCHEDULES ARE NOT REQUIRED

NOTE:
THE INFORMATION SHOWN ON THIS DRAWING IS FROM PREVIOUS PERMIT DRAWINGS AND FIELD INVESTIGATION. THE CONTRACTOR IS RESPONSIBLE FOR VISITING THE SITE AND FIELD VERIFYING ALL RELEVANT INFORMATION. THE SUBMISSION OF A BID INDICATES ACCEPTANCE OF EXISTING CONDITIONS. NOTIFY THE ENGINEER OF ANY DISCREPANCIES NOTED.

PER 2012 NCEC 101.4.3 EXCEPTION 1.g.
LESS THAN 50% OF THE FIXTURES HAVE
BEEN REPLACED AND THE INSTALLED
LIGHTING POWER HAS NOT BEEN INCREASED.
THE ENERGY CODE DOES NOT APPLY.

Tyrrell Cty Rest Area E3

FIXTURE / DEVICE SCHEDULE *

MARK	MANUFACTURER	CATALOG NO.	VOLT.	LAMPS NO.	LAMPS TYPE	LAMPS VA	BALLAST TYPE	VA/ FIXTURE	REMARKS
C2	PRESCOLITE	LF6LEDG4-6LFLED7G430K	120	–	LED	–	–	26	EXTERIOR 6" LED RECESSED CAN, WATER-PROOF (WP) ** *

* OR APPROVED EQUAL BY LITHONIA/DAYBRITE. PROVIDE CUT SHEETS FOR OWNER APPROVAL PRIOR TO ORDERING FIXTURES. FOR FLUORESCENT FIXTURES CONTROLLED BY MOTION SENSOR, PROVIDE "PROGRAMMED RAPID START" BALLASTS. CATALOG NUMBERS ARE FOR REFERENCE ONLY, ACTUAL NUMBERS MAY VARY. 'EB' DENOTES ELECTRONIC BALLAST.

** VERIFY FIXTURE HAS INTEGRAL LOCAL DISCONNECTING MEANS PER NEC 410.130 (G) (2017).

THE EMERGENCY LIGHTS AND EXIT SIGNS MUST HAVE INTEGRAL BATTERIES, CHARGERS AND TEST SWITCHES.

1 REVISED ELECTRICAL PLAN
SCALE: 3/16" = 1'-0"

WEEKS TURNER ARCHITECTURE

WEEKS TURNER ARCHITECTURE, PA
3305-109 Durham Drive
Raleigh, North Carolina 27603
919.779.9797 fax: 919.779.0826
www.weeksturner.com

ENGINEER

BURKE DESIGN GROUP, PA
CONSULTING ENGINEERS
3305-109 Durham Drive
Raleigh, North Carolina 27603
919.771.1916 fax: 919.779.0826
email: benburke@nc.rr.com
Corp. License # C-2652

NORTH CAROLINA PROFESSIONAL SEAL 22038 ENGINEER BENJAMIN E. BURKE

DocuSigned by:
Ben Burke
C93761F8B0F34D5...
2/27/2019

PROJECT TITLE
TYRRELL CTY. REST AREA & VISITOR'S CTR.
US 64
COLUMBIA, NORTH CAROLINA

PROJECT NO.
1804a

DRAWING TITLE
ELECTRICAL PLAN

E3

PLOT DATE 1/7/19

This original sheet is 22" x 34"; other dimensions indicate it has been altered.

All information on this sheet is the property of Weeks Turner Architecture and may not be duplicated in whole or in part without written authorization from Weeks Turner Architecture. 2018