4 **VISITOR CENTER ELEVATION WEST**
SCALE: 3/16" = 1'-0"

3 **REST AREA ELEVATION EAST**
SCALE: 3/16" = 1'-0"

2 **REST AREA ELEVATION WEST**
SCALE: 3/16" = 1'-0"

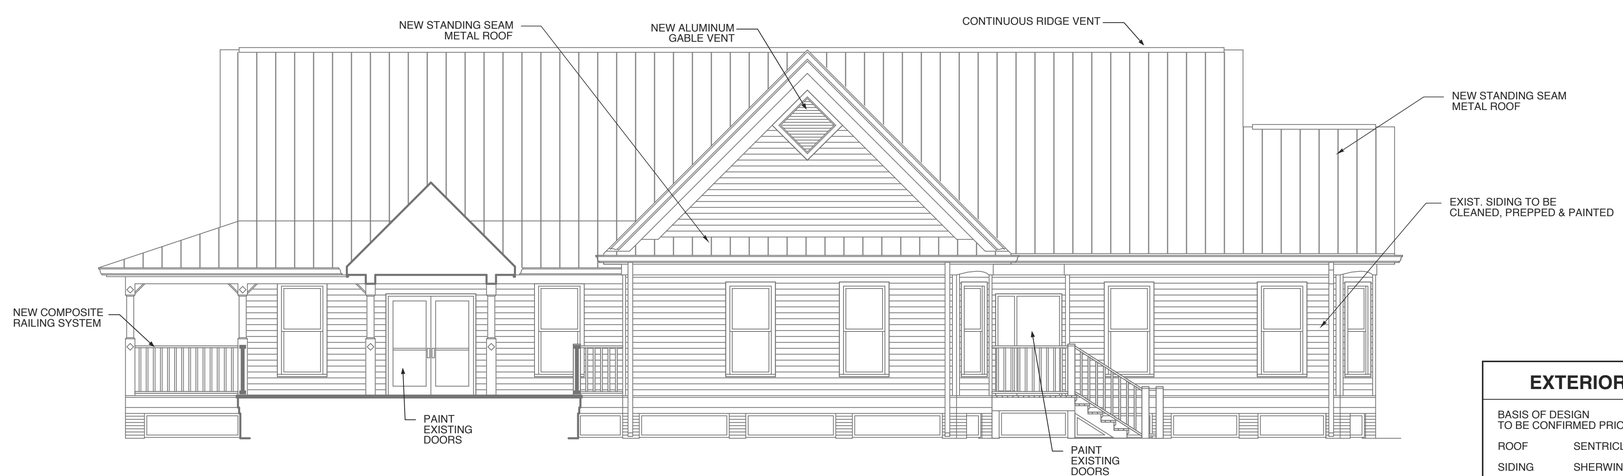

1 **VISITOR CENTER ELEVATION EAST**
SCALE: 3/16" = 1'-0"

EXTERIOR COLORS

BASIS OF DESIGN
TO BE CONFIRMED PRIOR TO ORDERING

ROOF	SENTRICLAD	STONE GRAY
SIDING	SHERWIN-WILLIAMS	DOVETAIL
TRIM	SHERWIN-WILLIAMS	ACIER

EXTERIOR TO BE CLEANED AND PREPPED PRIOR TO PAINTING. SEE SPEC SECTION 0900.

ALUMINUM FLASHING TO BE CLEANED, SCRAPED, ABRAIDED & PRIMED PRIOR TO PAINTING

WEEKS TURNER ARCHITECTURE

WEEKS TURNER ARCHITECTURE, PA
3305-109 Durham Drive
Raleigh, North Carolina 27603
919.779.9797 fax: 919.779.0826
www.weeksturner.com

GINGER S. ANDERSON
REGISTERED ARCHITECT
11075
NORTH CAROLINA
RALEIGH, NC

DocuSigned by:
E9D2B34566D2C42...
2/27/2019

WBS: 15RE.12.1.3

PROJECT TITLE
TYRRELL CTY. REST AREA & VISITOR'S CTR.
US 64
COLUMBIA, NORTH CAROLINA

PROJECT NO.
1804a

DRAWING TITLE
ELEVATIONS

SHEET 7 OF 11

A2.1

PLOT DATE	2/27/19
REVISION	00/00/08

This original sheet is 22 x 34"; other dimensions indicate it has been altered.

All information on this sheet is the property of Weeks Turner Architecture and may not be duplicated in whole or in part without written authorization from Weeks Turner Architecture. 2018 ©

EXTERIOR COLORS

BASIS OF DESIGN
TO BE CONFIRMED PRIOR TO ORDERING

ROOF	SENTRICLAD	STONE GRAY
SIDING	SHERWIN-WILLIAMS	DOVETAIL
TRIM	SHERWIN-WILLIAMS	ACIER

EXTERIOR TO BE CLEANED AND PREPPED PRIOR TO PAINTING. SEE SPEC SECTION 0900.

ALUMINUM FLASHING TO BE CLEANED, SCRAPED, ABRAIDED & PRIMED PRIOR TO PAINTING

WEEKS TURNER ARCHITECTURE

WEEKS TURNER ARCHITECTURE, PA
3305-109 Durham Drive
Raleigh, North Carolina 27603
919.779.9797 fax: 919.779.0826
www.weeksturner.com

GINGER S. ANDERSON
REGISTERED ARCHITECT
11075
NORTH CAROLINA
RALEIGH, NC

DocuSigned by:
E902B345662C422...
2/27/2019

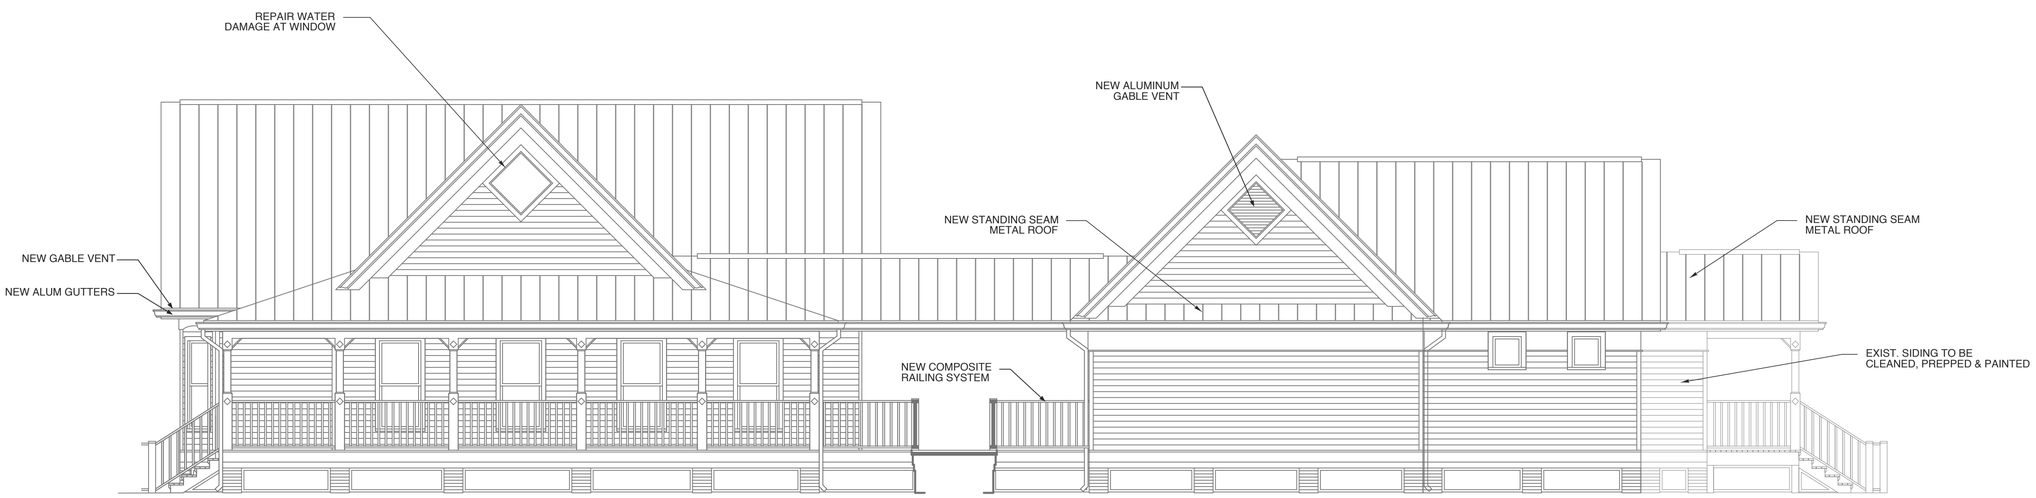

2 SOUTH ELEVATION
SCALE: 3/16" = 1'-0"

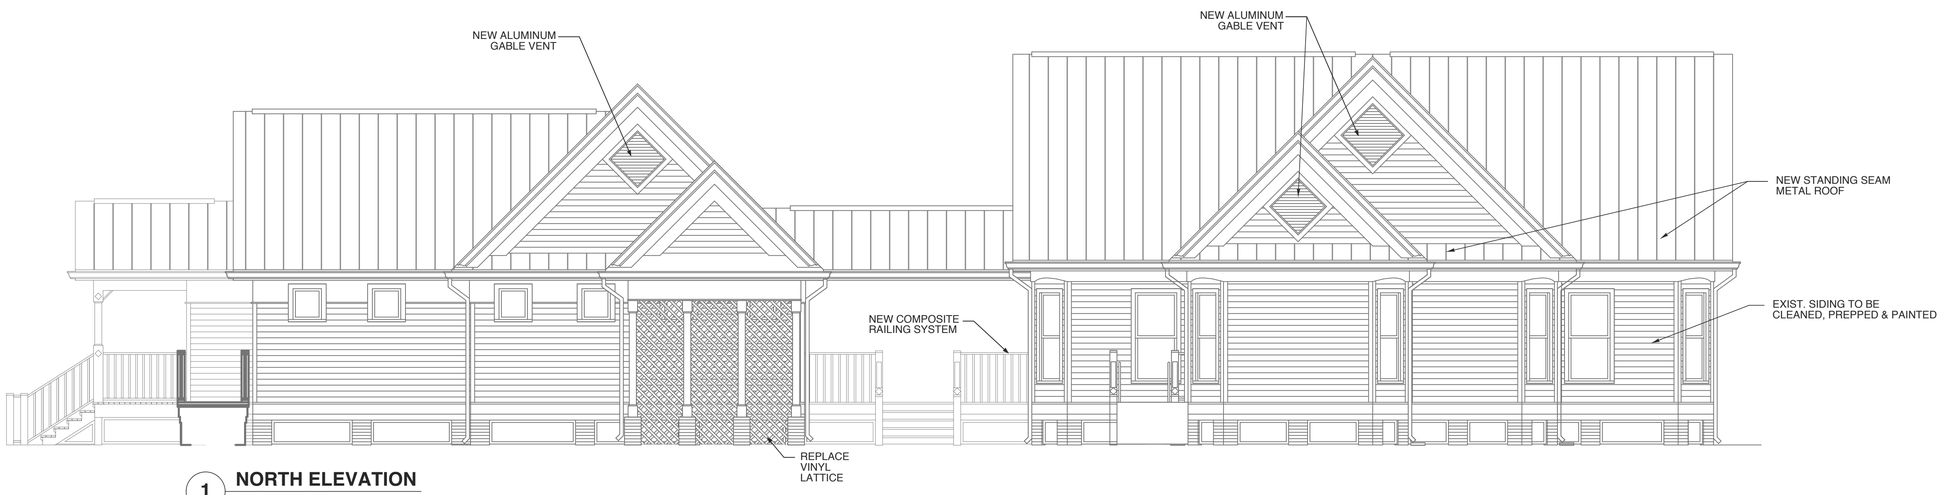

1 NORTH ELEVATION
SCALE: 3/16" = 1'-0"

WBS: 15RE.12.1.3

PROJECT TITLE
TYRRELL CTY. REST AREA & VISITOR'S CTR.
US 64
COLUMBIA, NORTH CAROLINA

PROJECT NO.
1804a

DRAWING TITLE
ELEVATIONS

SHEET 8 OF 11

A2.2

PLOT DATE	2/27/19
REVISION	00/00/08

This original sheet is 22 x 34"; other dimensions indicate it has been altered.

All information on this sheet is the property of Weeks Turner Architecture and may not be duplicated in whole or in part without written authorization from Weeks Turner Architecture. 2018 ©