DocuSign Envelope ID: 5D14255A-0209-44DF-B5C3-9076B749EC88

NOTE:
ALL EXISTING PLUMBING FIXTURES, LINES, SPRINKLER HEADS, ETC., TO BE REMOVED MAY NOT BE SHOWN. COORDINATE WITH FIELD CONDITIONS, VERIFY ALL ITEMS TO BE REMOVED WITH OWNER.

NOTE:
VERIFY REQUIREMENTS OF NEW LAVATORY STATIONS (LS). DWV MAY VARY PER MODEL.

NOTE:
THE GC SHALL REPAIR/REPLACE FINAL FINISHES AS REQUIRED DUE TO DEMO AND/OR NEW WORK.

NOTE:
MAINTAIN OR REPLACE DWV/WATER PIPING IF/AS REQUIRED DUE TO DEMO/NEW ROOF, ETC., WORK. COORDINATE W/G.C.

NOTE:
THE EXISTING INFORMATION SHOWN ON THIS DRAWING IS FROM FIELD INVESTIGATION AND PREVIOUS PERMIT DRAWINGS. THE CONTRACTOR IS RESPONSIBLE FOR VISITING THE SITE AND FIELD VERIFYING ALL RELEVANT INFORMATION. THE SUBMISSION OF A BID INDICATES ACCEPTANCE OF EXISTING CONDITIONS. NOTIFY THE ENGINEER OF ANY DISCREPANCIES NOTED.

THE SCOPE OF DEMOLITION IS AS FOLLOWS–

REPLACE OR REMOVE EXISTING FIXTURES, PIPING, ETC., AS SHOWN/NOTED. PROVIDE CLEANOUTS ON UNUSED DRAIN LINES AT FINAL FINISHES TO PREVENT DEAD–ENDS PER CODE. REMOVE UNUSED VENT LINES TO ABOVE CEILING AND CAP AT MAIN. REMOVE ALL UNUSED CW & HW LINES/STUB–OUTS, ETC., AND CAP LINES BEHIND FINAL FINISHES. REMOVE AND REPLACE ALL CONCRETE, WALLS AND CEILINGS AS REQUIRED TO LOCATE EXISTING OR INSTALL NEW LINES, OR AS NEEDED DUE TO DEMO. PROVIDE NEW PIPING AS NEEDED.

THE PLUMBING CONTRACTOR SHALL TRACE ALL EXISTING DRAIN LINES PRIOR TO THE START OF WORK UTILIZING DYE AND/OR CAMERAS IF NECESSARY. PROVIDE AS–BUILT DRAWINGS FOR ENGINEER REVIEW. VERIFY LOCATION/INVERT REQUIREMENTS OF EXISTING DRAIN LINES PRIOR TO START OF WORK.

COORDINATE WORK WITH BUILDING OWNER SO AS NOT TO IMPACT OPERATION OF ANY ADJACENT BLDG./ EXISTING FIXTURES SERVED BY DWV/SUPPLY MAINS. NIGHT AND WEEKEND WORK MAY BE REQUIRED.

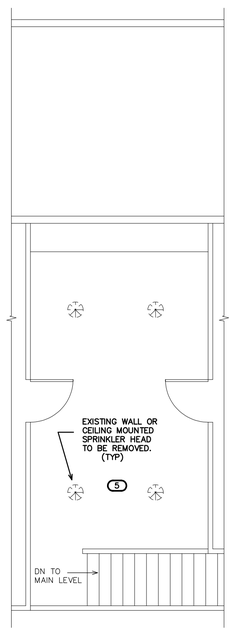

2 MEZZANINE PLAN
SCALE: 3/16" = 1'-0"

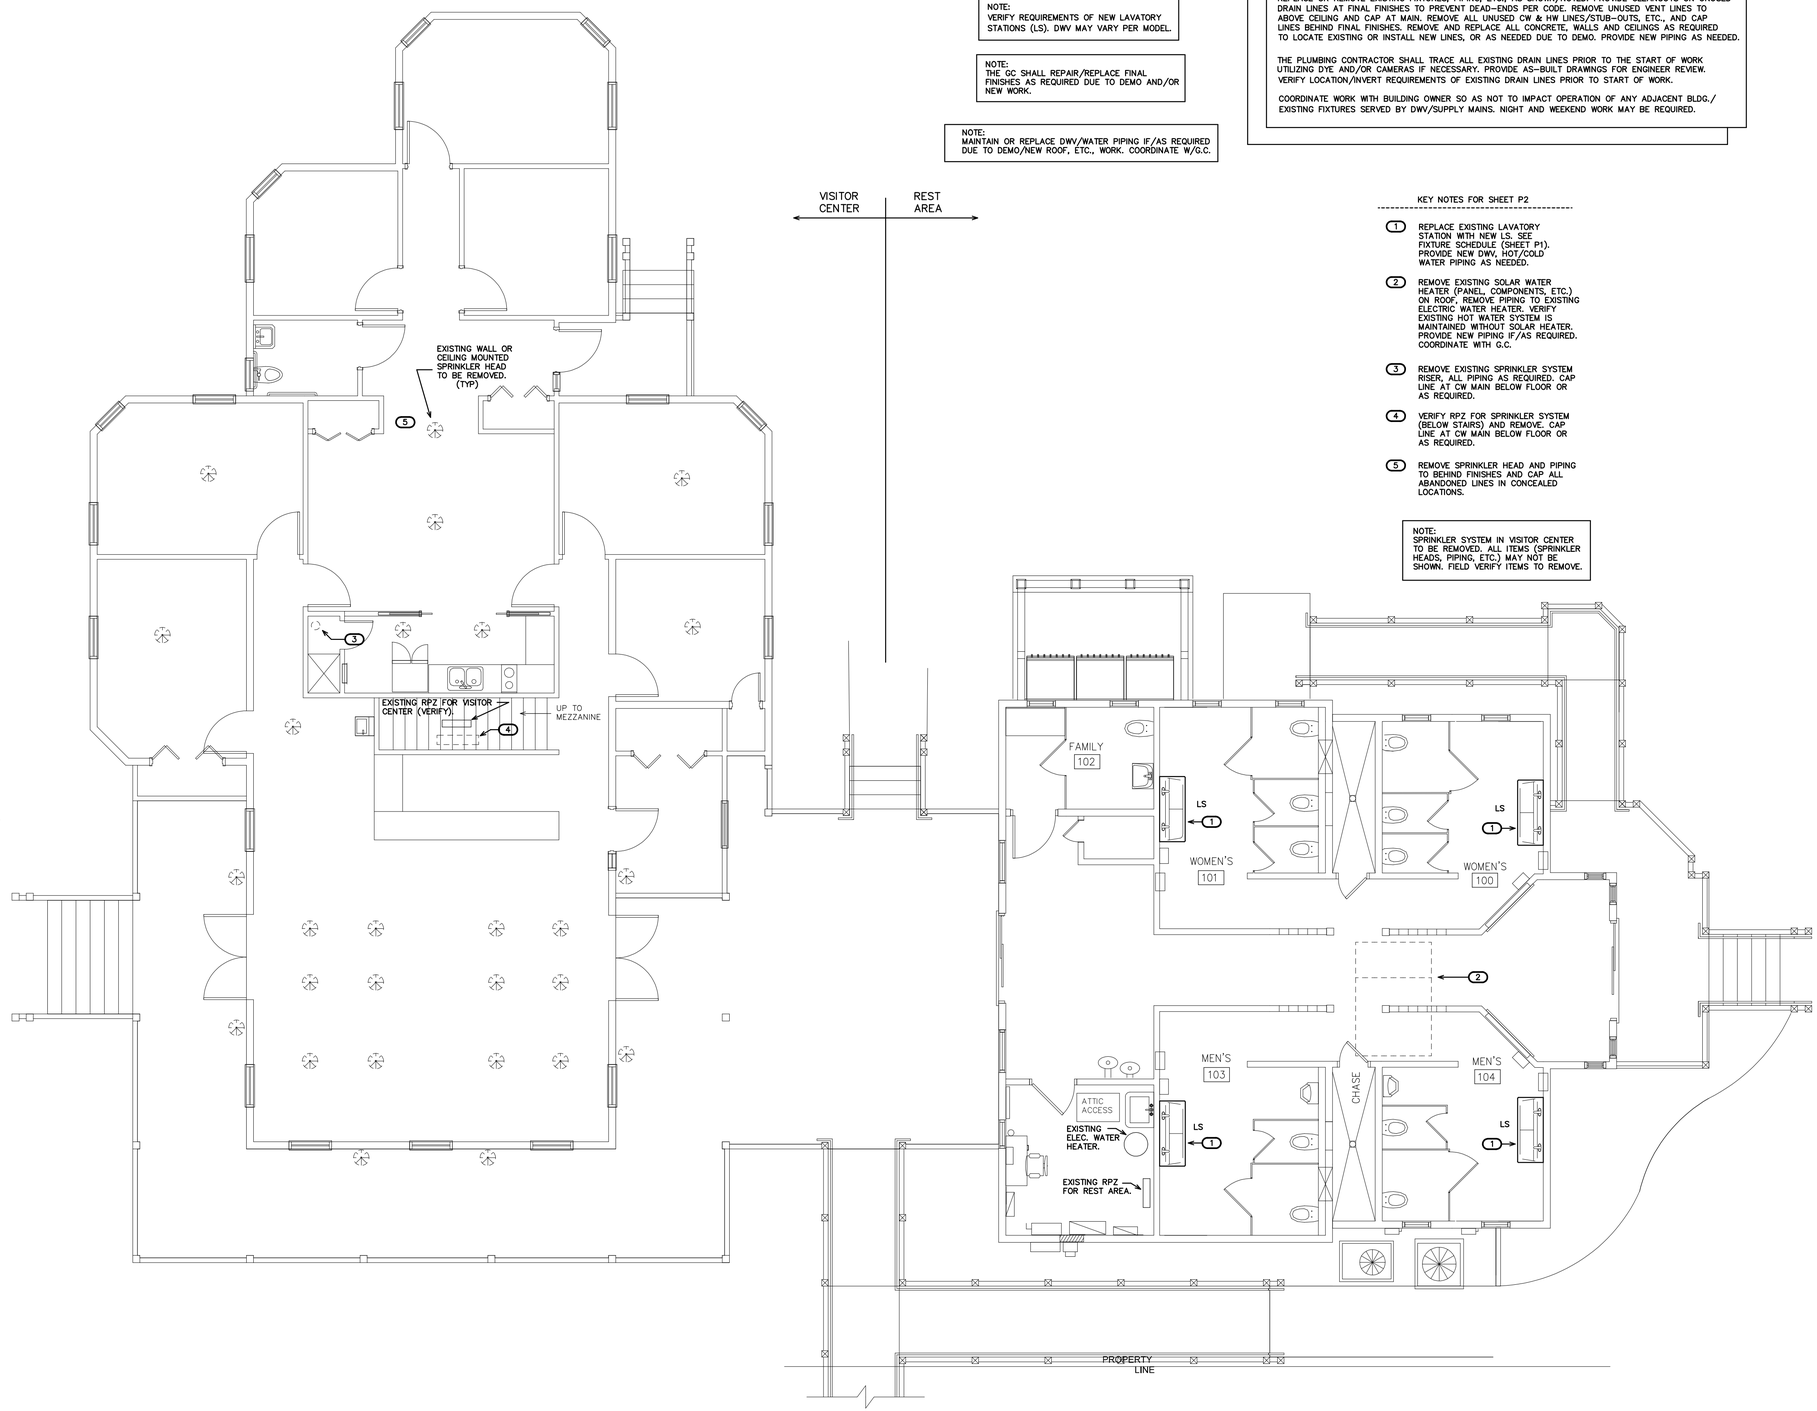

1 PLUMBING PLAN
SCALE: 3/16" = 1'-0"

KEY NOTES FOR SHEET P2

1. REPLACE EXISTING LAVATORY STATION WITH NEW LS. SEE FIXTURE SCHEDULE (SHEET P1). PROVIDE NEW DWV, HOT/COLD WATER PIPING AS NEEDED.
2. REMOVE EXISTING SOLAR WATER HEATER (PANEL, COMPONENTS, ETC.) ON ROOF, REMOVE PIPING TO EXISTING ELECTRIC WATER HEATER. VERIFY EXISTING HOT WATER SYSTEM IS MAINTAINED WITHOUT SOLAR HEATER. PROVIDE NEW PIPING IF/AS REQUIRED. COORDINATE WITH G.C.
3. REMOVE EXISTING SPRINKLER SYSTEM RISER, ALL PIPING AS REQUIRED. CAP LINE AT CW MAIN BELOW FLOOR OR AS REQUIRED.
4. VERIFY RPZ FOR SPRINKLER SYSTEM (BELOW STAIRS) AND REMOVE. CAP LINE AT CW MAIN BELOW FLOOR OR AS REQUIRED.
5. REMOVE SPRINKLER HEAD AND PIPING TO BEHIND FINISHES AND CAP ALL ABANDONED LINES IN CONCEALED LOCATIONS.

NOTE:
SPRINKLER SYSTEM IN VISITOR CENTER TO BE REMOVED. ALL ITEMS (SPRINKLER HEADS, PIPING, ETC.) MAY NOT BE SHOWN. FIELD VERIFY ITEMS TO REMOVE.

WEEKS TURNER ARCHITECTURE

WEEKS TURNER ARCHITECTURE, PA
3305-109 Durham Drive
Raleigh, North Carolina 27603
919.779.9797 fax: 919.779.0826
www.weeksturner.com

ENGINEER
BURKE DESIGN GROUP, PA
CONSULTING ENGINEERS
3305-109 Durham Drive
Raleigh, North Carolina 27603
919.771.1916 fax: 919.779.0826
email: benburke@nc.rr.com
Corp. License # C-2652

NORTH CAROLINA PROFESSIONAL SEAL 22038 ENGINEER BENJAMIN E. BURKE

DocuSigned by:
Ben Burke
C93761FB80F34D5...
2/27/2019

PROJECT TITLE
TYRRELL CTY. REST AREA & VISITOR'S CTR.
US 64
COLUMBIA, NORTH CAROLINA

PROJECT NO.
1804a

DRAWING TITLE
PLUMBING PLAN

P2

PLOT DATE 1/7/19

This original sheet is 22" x 34"; other dimensions indicate it has been altered.

All information on this sheet is the property of Weeks Turner Architecture and may not be duplicated in whole or in part without written authorization from Weeks Turner Architecture. 2018