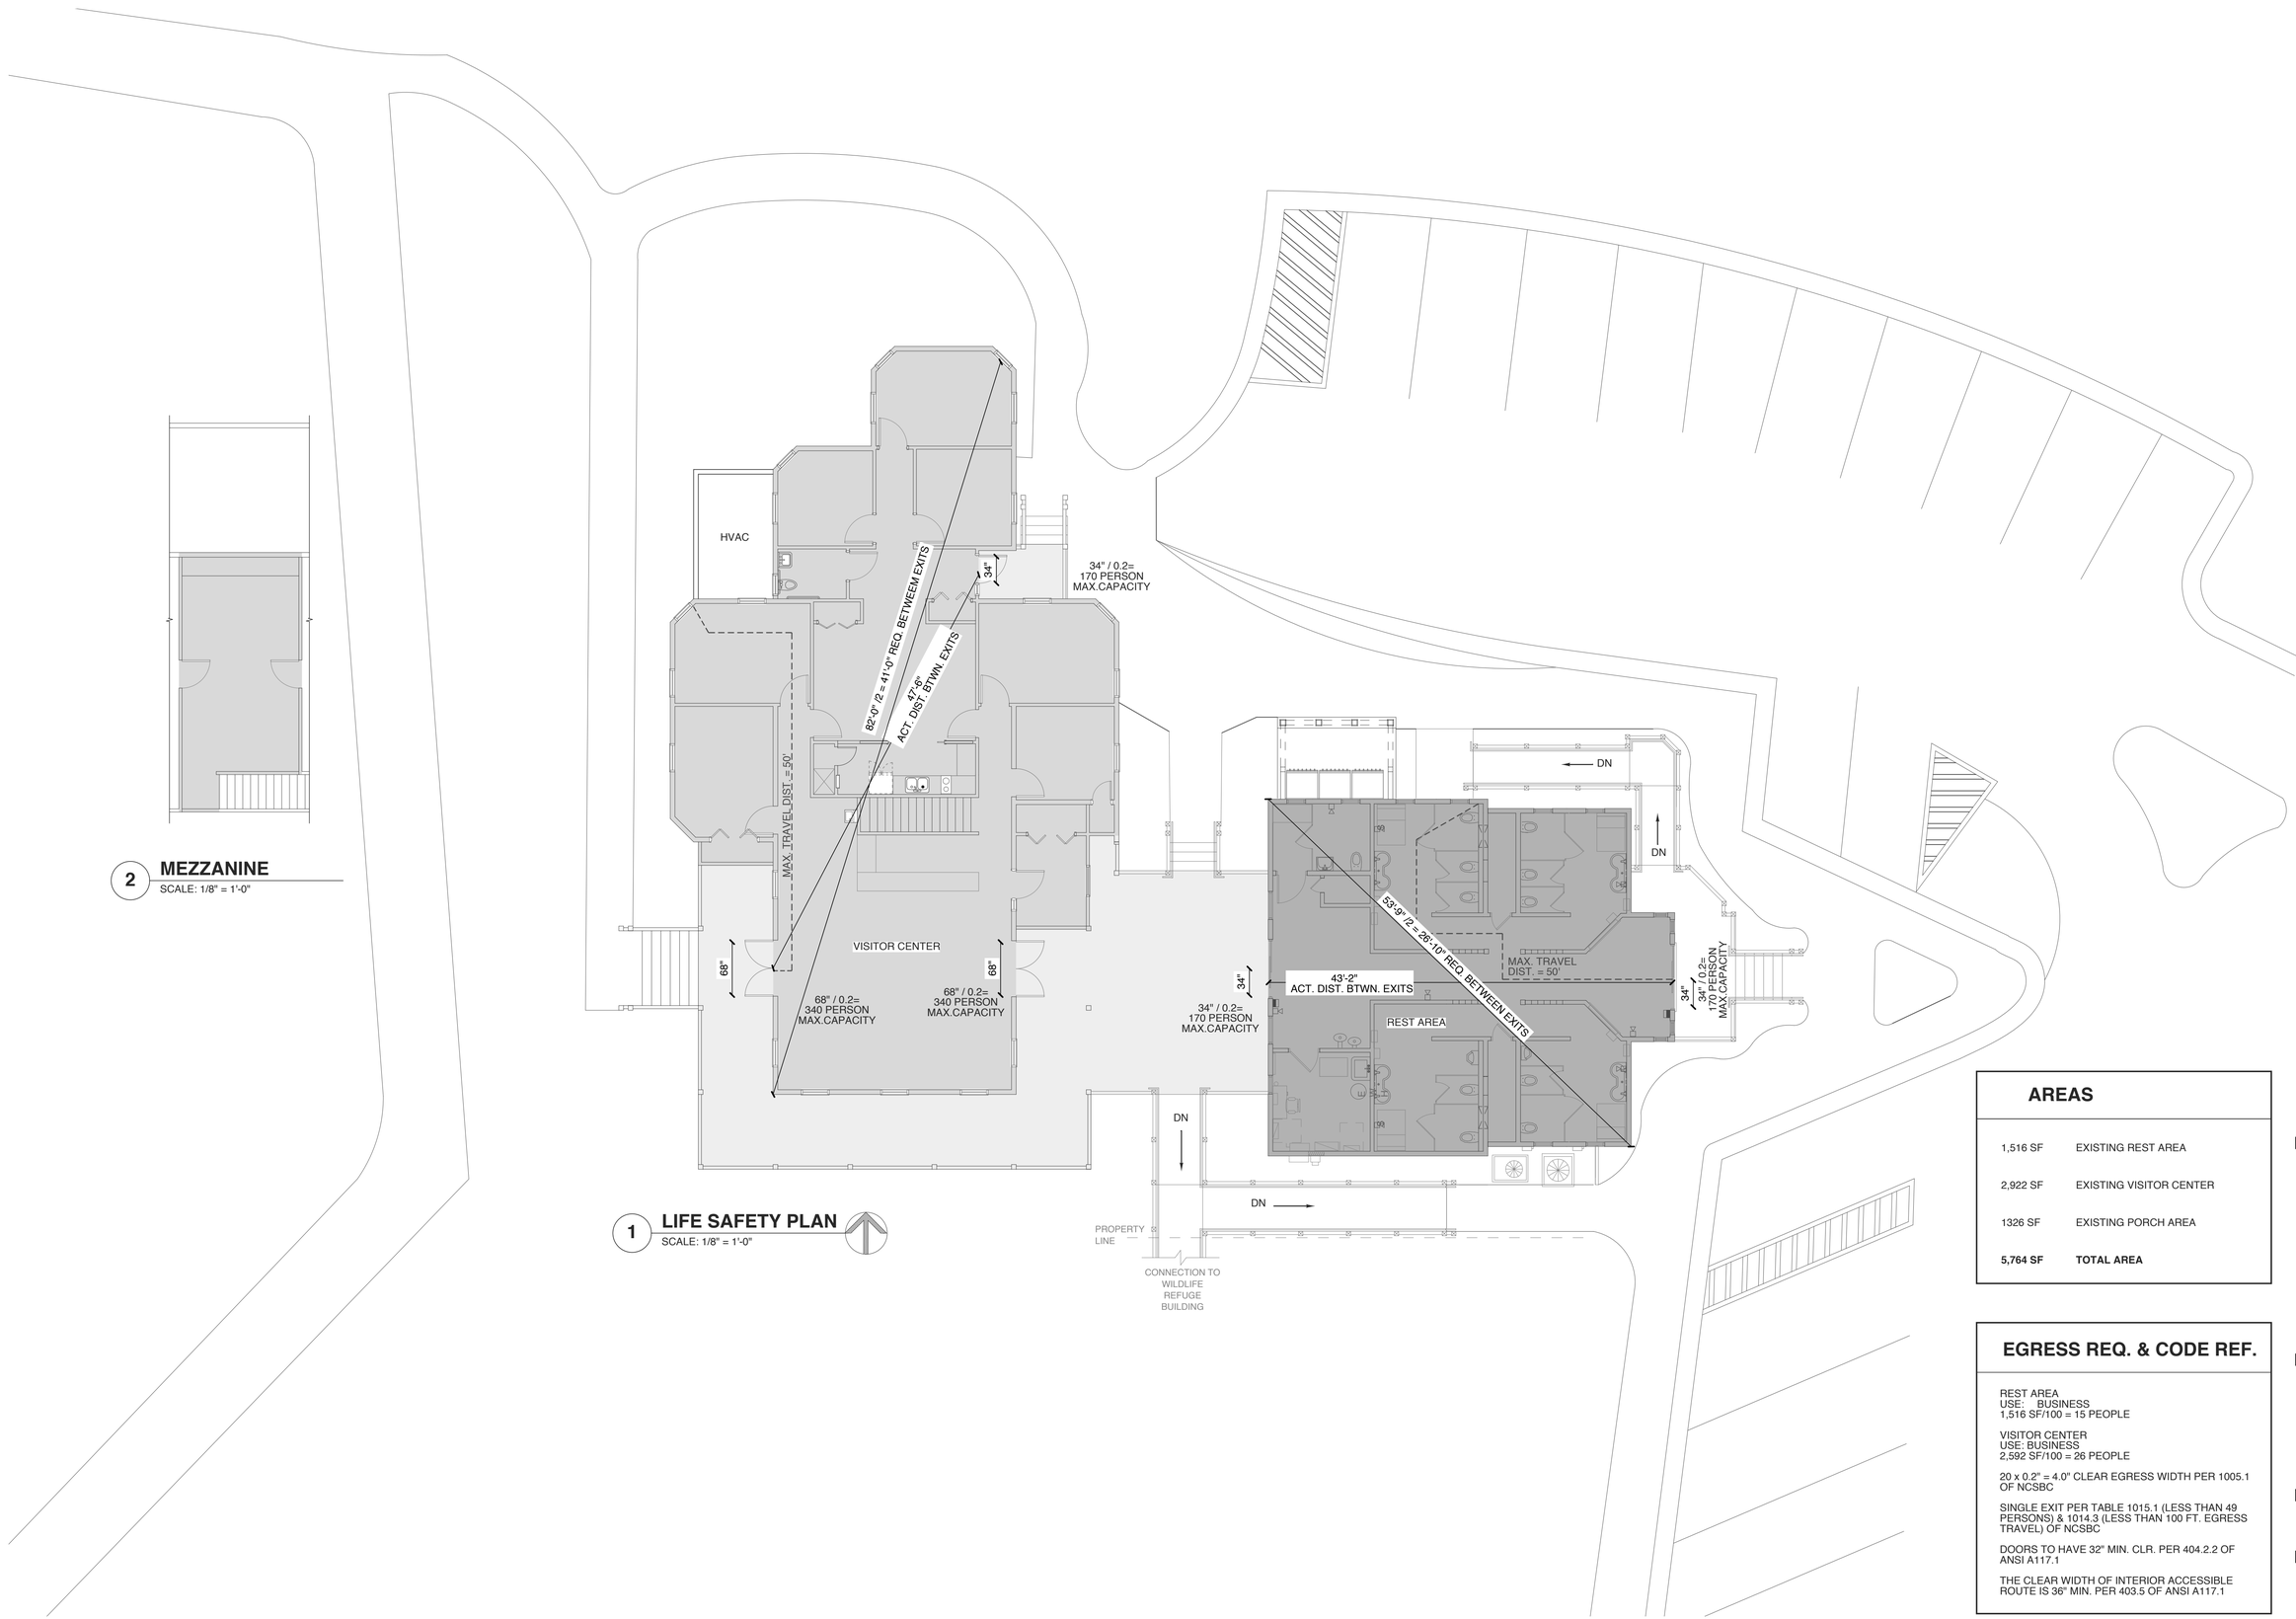

2 **MEZZANINE**
SCALE: 1/8" = 1'-0"

1 **LIFE SAFETY PLAN**
SCALE: 1/8" = 1'-0"

AREAS

1,516 SF	EXISTING REST AREA
2,922 SF	EXISTING VISITOR CENTER
1326 SF	EXISTING PORCH AREA
5,764 SF	**TOTAL AREA**

EGRESS REQ. & CODE REF.

REST AREA
USE: BUSINESS
1,516 SF/100 = 15 PEOPLE

VISITOR CENTER
USE: BUSINESS
2,592 SF/100 = 26 PEOPLE

20 x 0.2" = 4.0" CLEAR EGRESS WIDTH PER 1005.1 OF NCSBC

SINGLE EXIT PER TABLE 1015.1 (LESS THAN 49 PERSONS) & 1014.3 (LESS THAN 100 FT. EGRESS TRAVEL) OF NCSBC

DOORS TO HAVE 32" MIN. CLR. PER 404.2.2 OF ANSI A117.1

THE CLEAR WIDTH OF INTERIOR ACCESSIBLE ROUTE IS 36" MIN. PER 403.5 OF ANSI A117.1

WEEKS TURNER ARCHITECTURE

WEEKS TURNER ARCHITECTURE, PA
3305-109 Durham Drive
Raleigh, North Carolina 27603
919.779.9797 fax: 919.779.0826
www.weeksturner.com

GINGER S. ANDERSON
REGISTERED ARCHITECT
11075
NORTH CAROLINA
RALEIGH, NC

DocuSigned by:
E9D2B34566DC422...
2/27/2019

WBS: 15RE.12.1.3

PROJECT TITLE
TYRRELL CTY. REST AREA & VISITOR'S CTR.
US 64
COLUMBIA, NORTH CAROLINA

PROJECT NO.
1804a

DRAWING TITLE
LIFE SAFETY

SHEET 2 OF 11

A0.2

PLOT DATE 2/25/19
REVISION 00/00/08

This original sheet is 22" x 34"; other dimensions indicate it has been altered.

All information on this sheet is the property of Weeks Turner Architecture and may not be duplicated in whole or in part without written authorization from Weeks Turner Architecture. 2018 ©