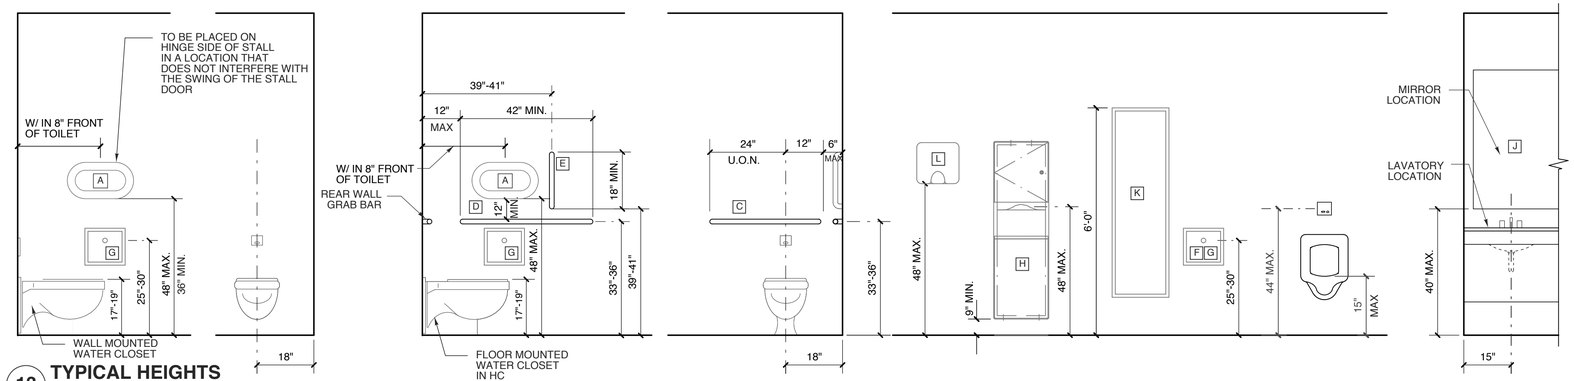

13 TYPICAL HEIGHTS

TOILET ACCESSORY SCHEDULE

MARK	ITEM	MOUNT	MARK	ITEM	MOUNT
A	SURFACE-MOUNTED MULTI-ROLL TOILET TISSUE DISPENSER (B-4288)	36" MIN. 48" MAX. A.F.S.	F	HORZ. STAINLESS STEEL BABY CHANGING STATION- WALL MTD. (KOALA KARE KB110-SSWM)	25 1/2" A.F.S.
B	AUTOMATIC HANDS FREE LIQUID SOAP DISPENSER (AJW U135 EA)	42" MAX. A.F.S.	G	PARTITION MOUNTED SANITARY NAPKIN DISPOSAL (B-4354)	25"-30" A.F.S.
C	36" HORIZONTAL GRAB BAR (B-6806.99 X 36)	33"-36" A.F.S.	H	not used	RE: ELEV.
D	42" HORIZONTAL GRAB BAR (B-6806.99 X 42)	33"-36" A.F.S.	J	WELDED FRAME MIRROR (B-2908-1830)	RE: ELEV.
E	18" VERTICAL GRAB BAR (B-6806.99 X 18)	RE: ELEV.	K	not used	RE: ELEV.

MANUFACTURER: BOBRICK WASHROOM EQUIPMENT U.N.O. OR APPROVED EQUAL-SEE SPECIFICATION
FINISH: SATIN STAINLESS STEEL

NOTE: GC TO INSTALL BLOCKING FOR ALL TOILET ACCESSORIES AND TOILET PARTITIONS AS REQ'D

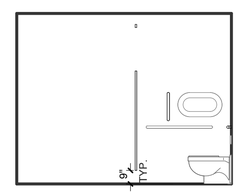

12 RESTROOM ELEVATION
SCALE: 1/4" = 1'-0"

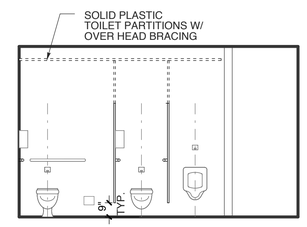

11 RESTROOM ELEVATION
SCALE: 1/4" = 1'-0"

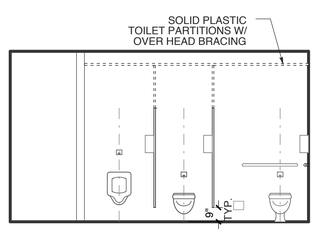

10 RESTROOM ELEVATION
SCALE: 1/4" = 1'-0"

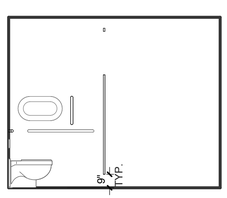

9 RESTROOM ELEVATION
SCALE: 1/4" = 1'-0"

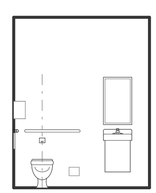

8 RESTROOM ELEVATION
SCALE: 1/4" = 1'-0"

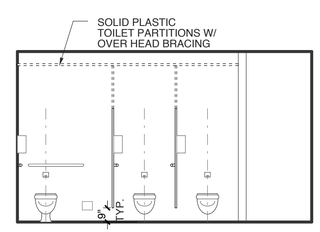

7 RESTROOM ELEVATION
SCALE: 1/4" = 1'-0"

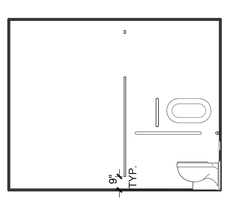

6 RESTROOM ELEVATION
SCALE: 1/4" = 1'-0"

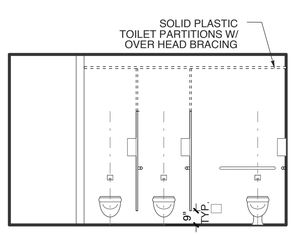

5 RESTROOM ELEVATION
SCALE: 1/4" = 1'-0"

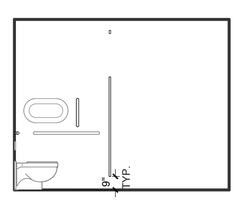

4 RESTROOM ELEVATION
SCALE: 1/4" = 1'-0"

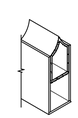

3 ANTI-GRIP HEADRAIL DETAIL
SCALE: NTS

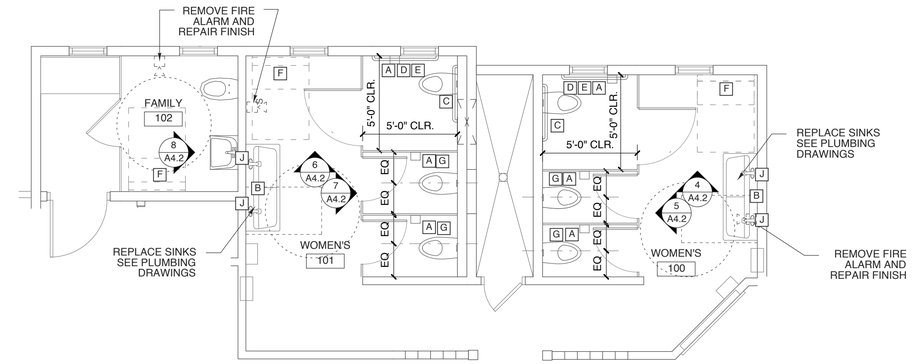

1 ENLARGED FLOOR PLANS
SCALE: 1/4" = 1'-0"

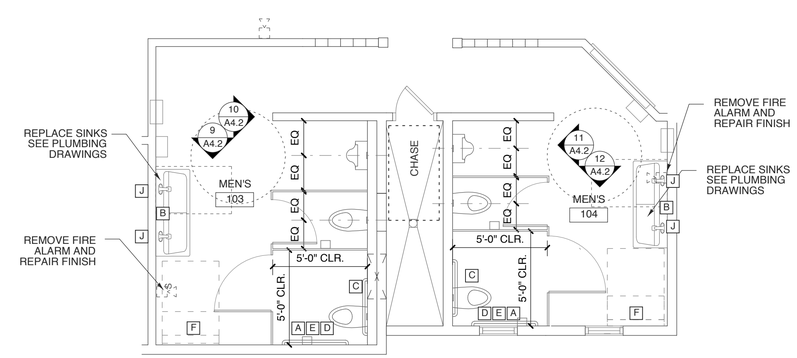

WEEKS TURNER ARCHITECTURE

WEEKS TURNER ARCHITECTURE, PA
3305-109 Durham Drive
Raleigh, North Carolina 27603
919.779.9797 fax: 919.779.0826
www.weeksturner.com

GINGER S. ANDERSON
REGISTERED ARCHITECT
11075
NORTH CAROLINA
RALEIGH, NC

DocuSigned by:
E9D2B34662C422...
2/27/2019

WBS: 15RE.12.1.3

PROJECT TITLE
TYRRELL CTY. REST AREA & VISITOR'S CTR.
US 64
COLUMBIA, NORTH CAROLINA

PROJECT NO.
1804a

DRAWING TITLE
ENLG. FLOOR PLAN

SHEET 9 OF 11

A3

PLOT DATE 2/25/19
REVISION 00/00/08

This original sheet is 22 x 34"; other dimensions indicate it has been altered.

All information on this sheet is the property of Weeks Turner Architecture and may not be duplicated in whole or in part without written authorization from Weeks Turner Architecture. 2018 ©