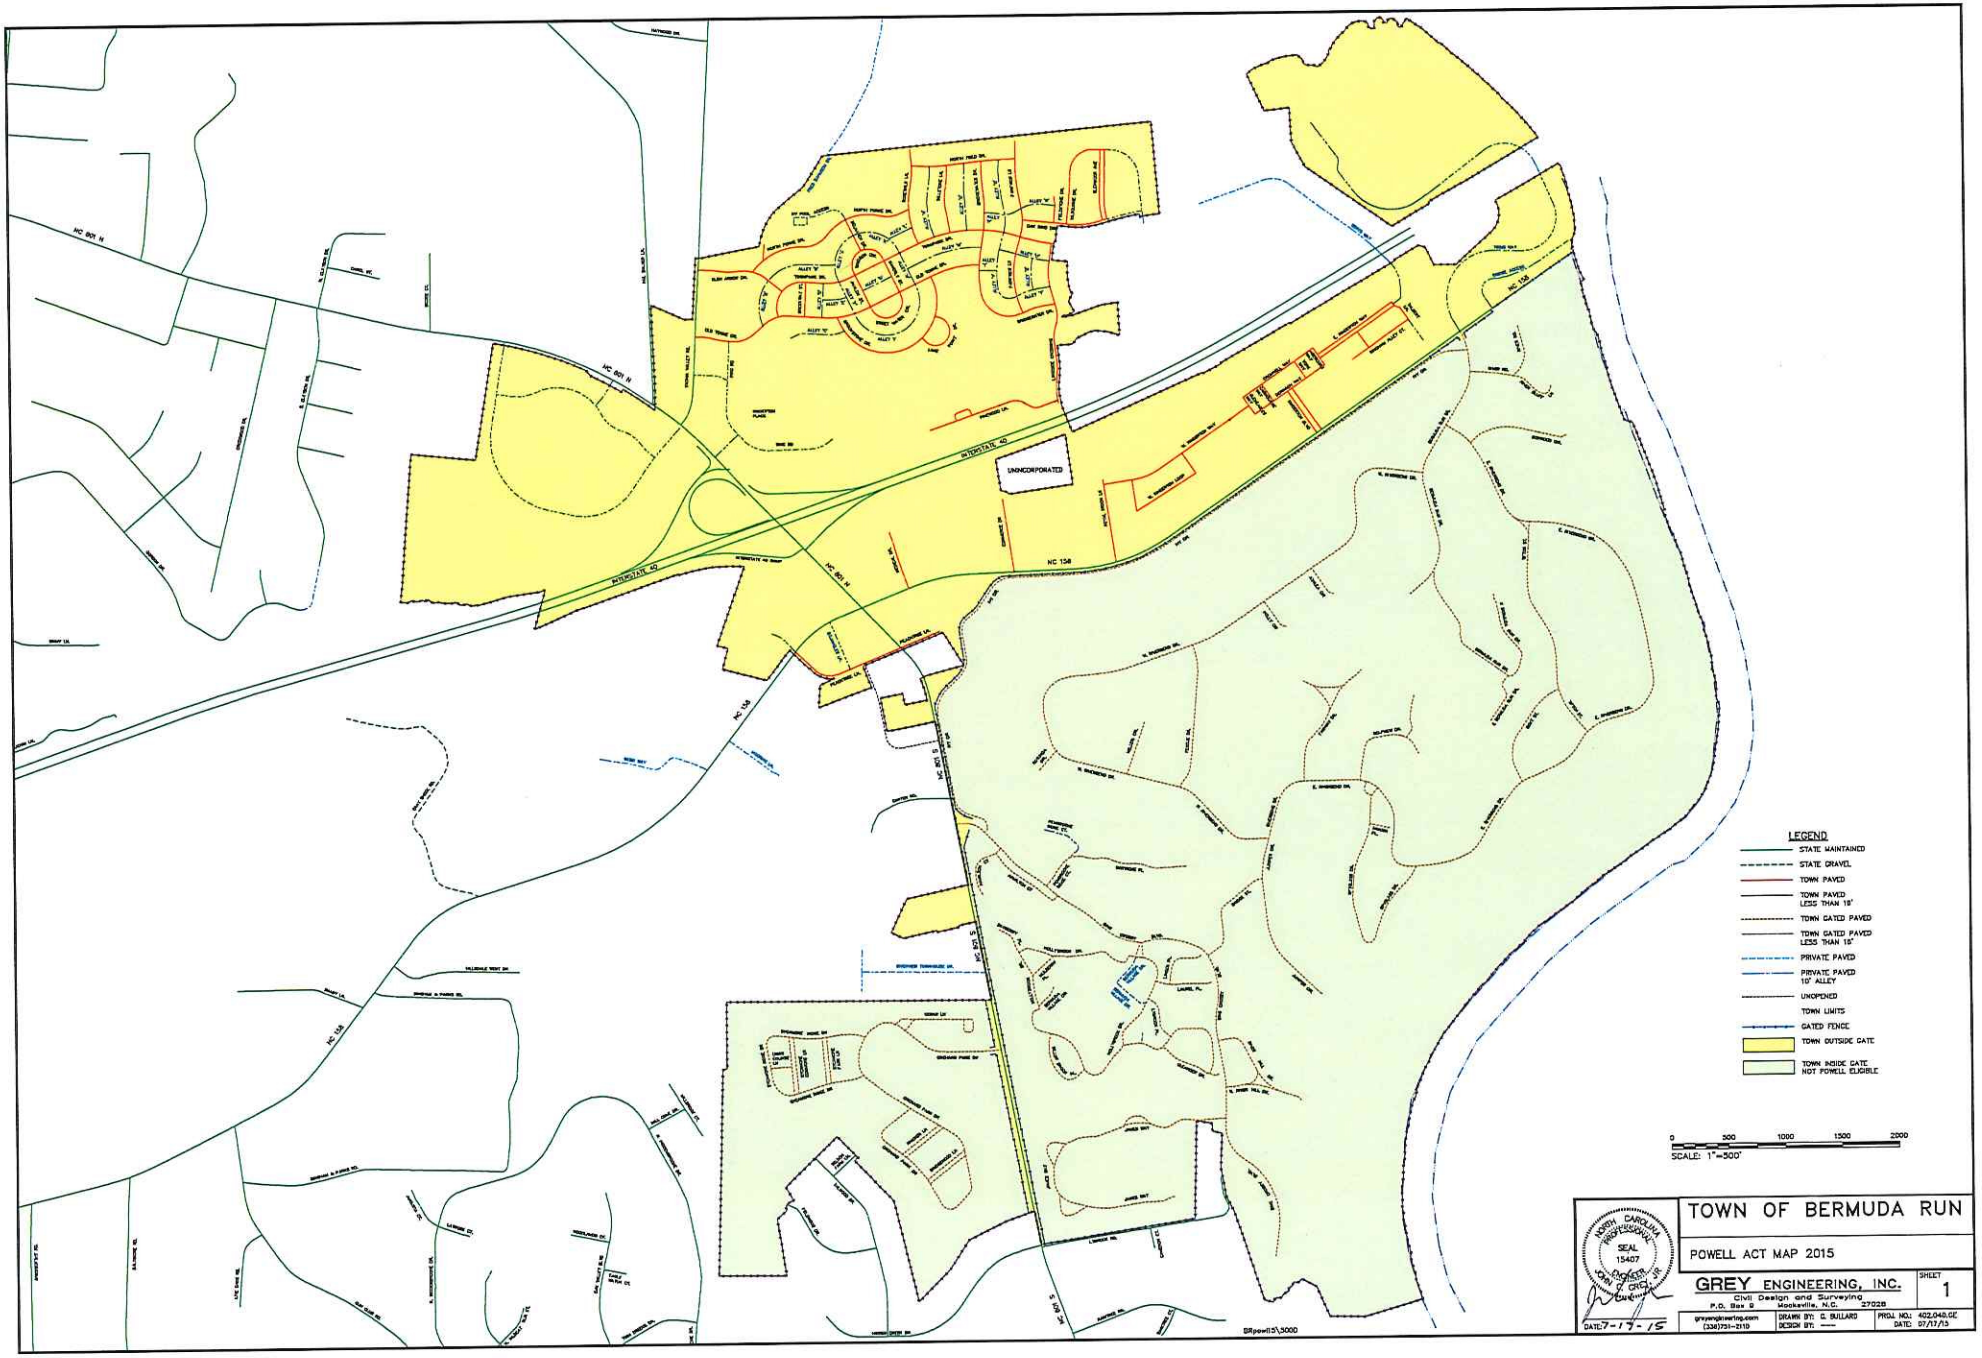
INTERSTATE 40
NC 801 N
NC 158
UNINCORPORATED
LEGEND
STATE MAINTAINED
STATE GRAVEL
TOWN PAVED
TOWN PAVED LESS THAN 18'
TOWN GATED PAVED
TOWN GATED PAVED LESS THAN 18'
PRIVATE PAVED
PRIVATE PAVED 10' ALLEY
UNOPENED
TOWN LIMITS
GATED FENCE
TOWN OUTSIDE GATE
TOWN INSIDE GATE NOT POWELL ELIGIBLE
0 500 1000 1500 2000
SCALE: 1"=500'
NORTH CAROLINA PROFESSIONAL SEAL 15407 ENGINEER
DATE: 7-17-15
TOWN OF BERMUDA RUN
POWELL ACT MAP 2015
GREY ENGINEERING, INC.
Civil Design and Surveying
P.O. Box 9 Mocksville, N.C. 27028
greyengineering.com (336)751-2119
DRAWN BY: G. BULLARD
DESIGN BY: ---
PROJ. NO.: 402.040.GE
DATE: 07/17/13
SHEET 1