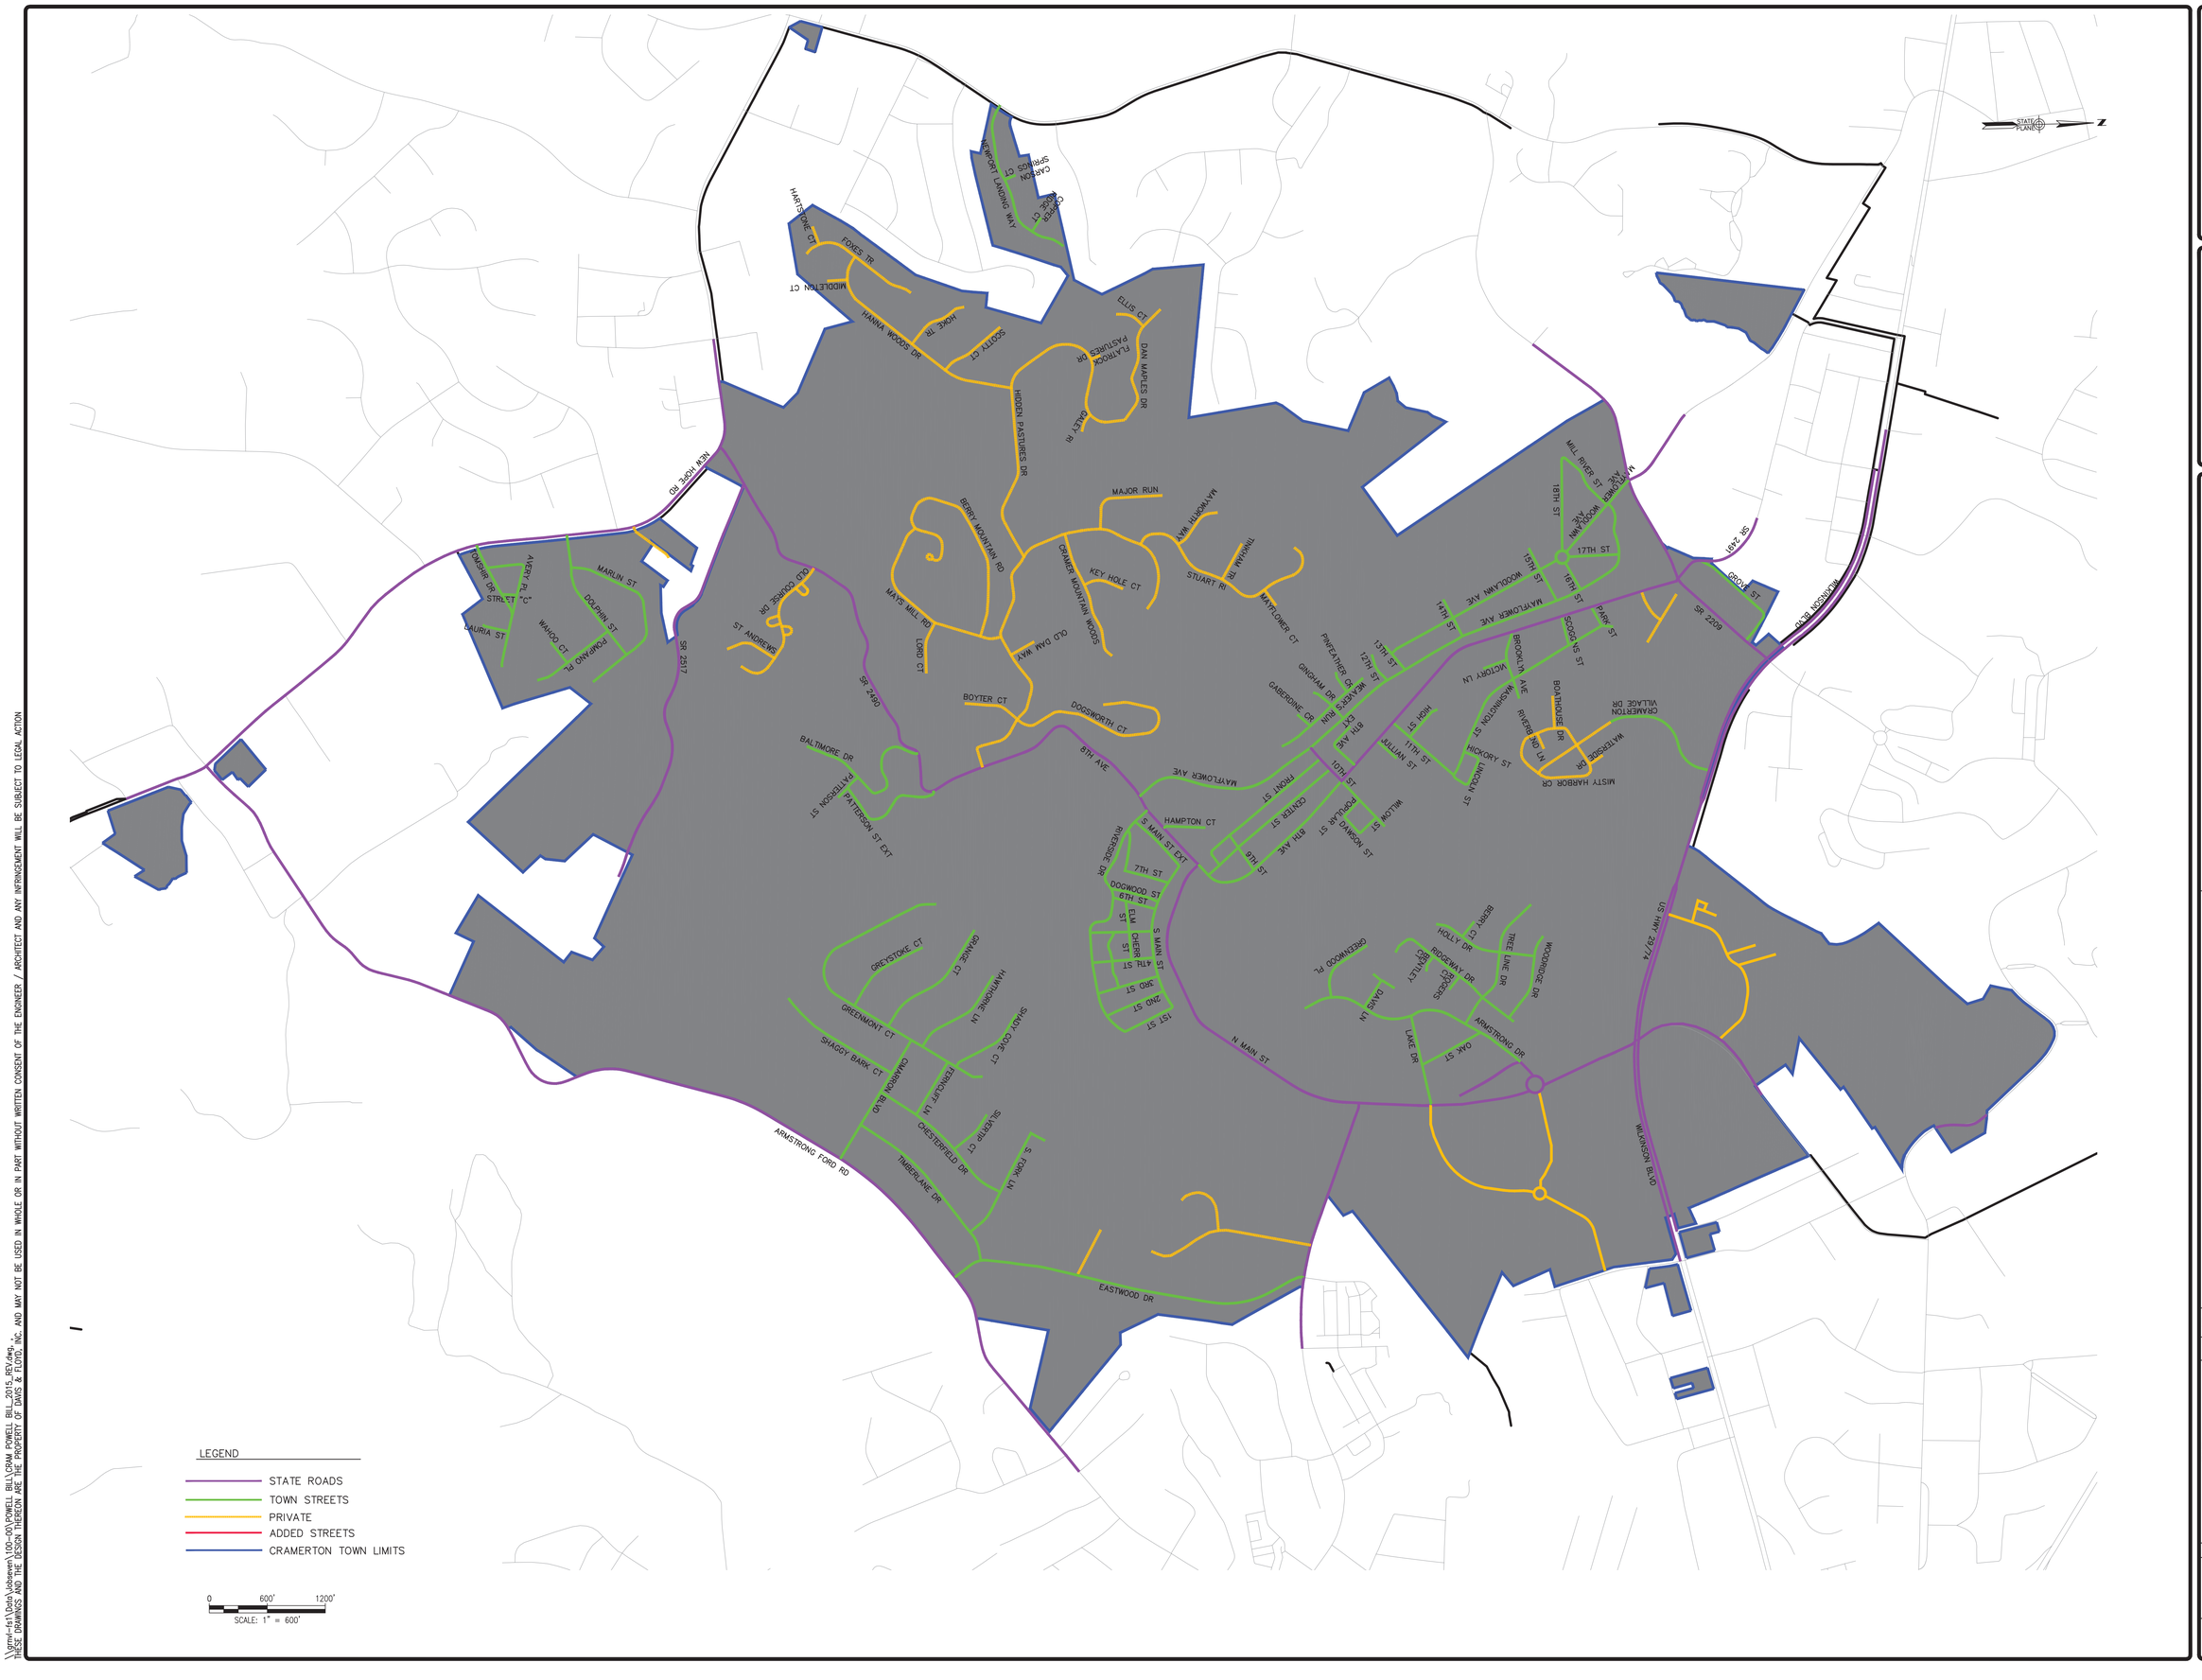

NORTH CAROLINA
DAVIS & FLOYD, INC
No. F-0244
CERTIFICATE OF AUTHORIZATION

NORTH CAROLINA
REGISTERED PROFESSIONAL ENGINEER
No.041015
DANNY MACK
MAP

DAVIS & FLOYD
SINCE 1954
WWW.DAVISFLOYD.COM
101 N. MAIN ST., SUITE 901
GREENVILLE, SC 29601
864-527-9800

OWNER
TOWN OF CRAMERTON
CRAMERTON, NC
PROJECT TITLE
2015 POWELL BILL MAP

DRAWING TITLE
2015 POWELL-BILL - MAP

NO.	RELEASED	CHECKED	DATE

JOB NO. 041004.03
DATE 07-02-2015
DESIGNED WSC
DRAWN MJP
CHECKED DMW
APPROVED DMW

C101

PAGE 1 OF 1

\\gmvl-fs1\Data\Jobseven\100-00\POWELL BILL\CRAM POWELL BILL_2015_REV.dwg, .
THESE DRAWINGS AND THE DESIGN THEREON ARE THE PROPERTY OF DAVIS & FLOYD, INC. AND MAY NOT BE USED IN WHOLE OR IN PART WITHOUT WRITTEN CONSENT OF THE ENGINEER / ARCHITECT AND ANY INFRINGEMENT WILL BE SUBJECT TO LEGAL ACTION