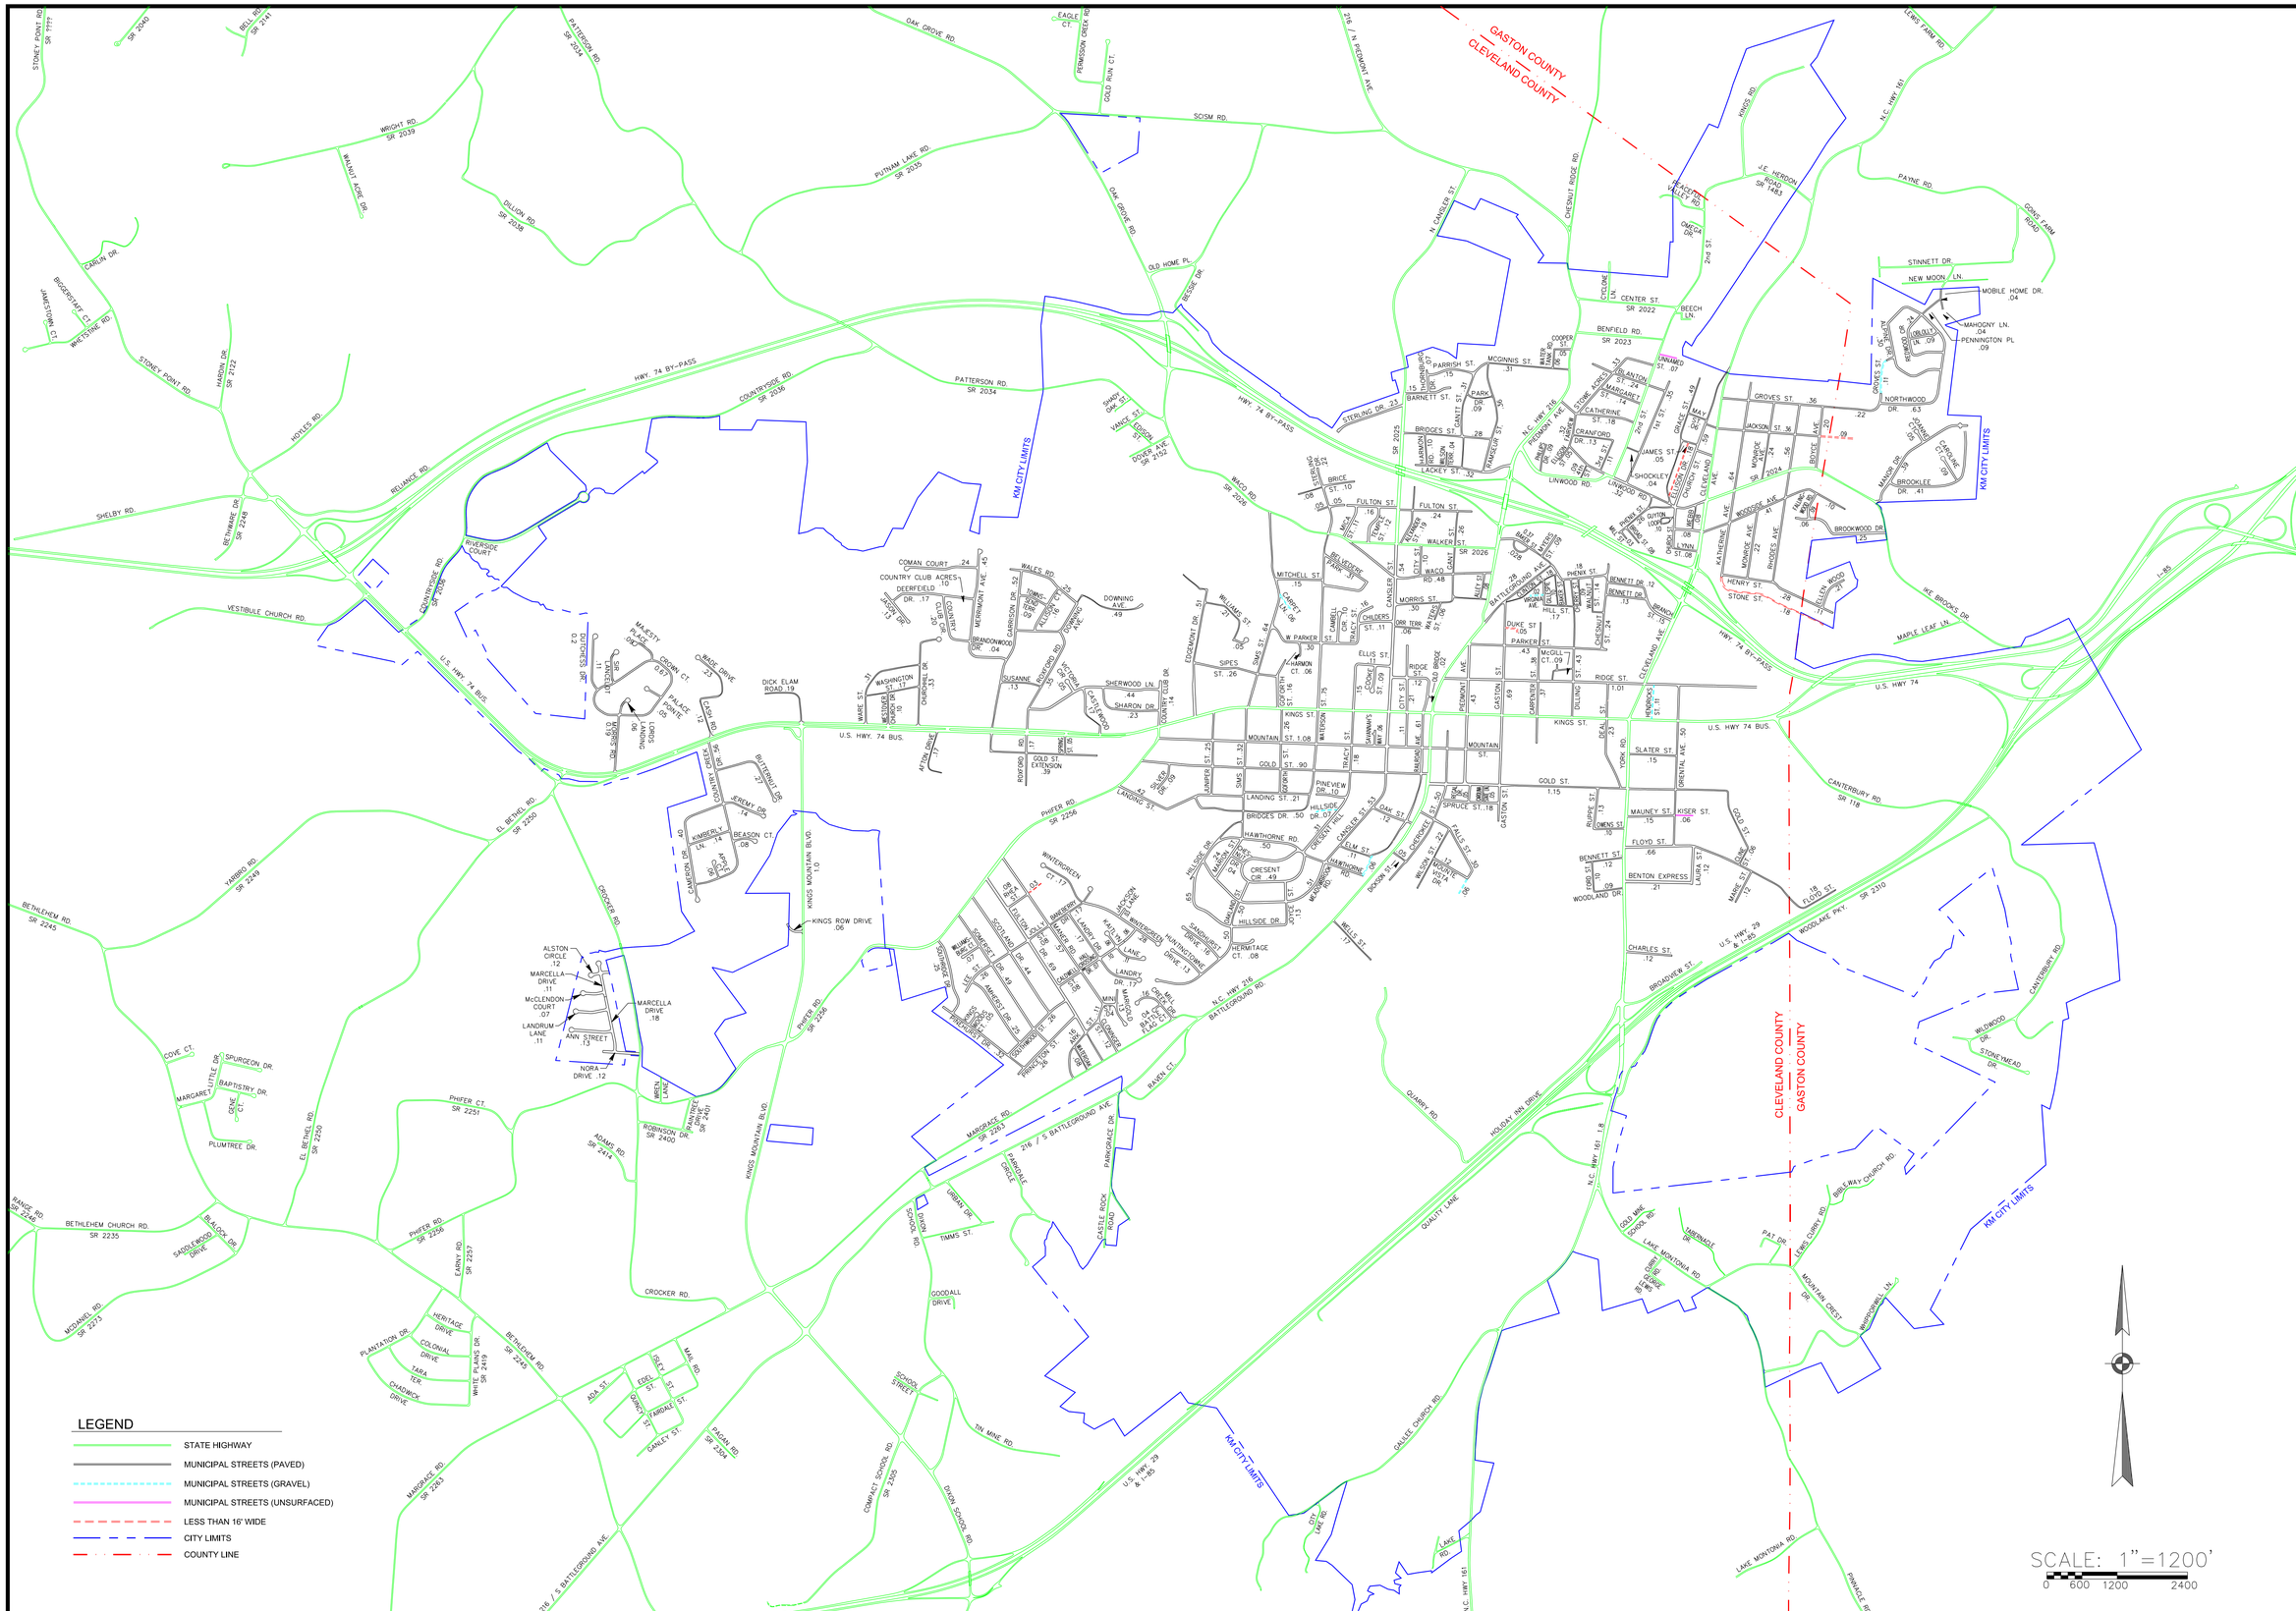

DATE	REVISIONS	NO.

DATE
17 JULY 2013

NORTH CAROLINA
PROFESSIONAL
NO. 7571
ENGINEER
JOEL E. WOOD
7/15/2015

Joel E. Wood & Associates, PLLC
Planning / Engineering / Management
104 N. Dilling Street, Kings Mountain No. 28086
Phone: 704-739-2565

PROJECT
CITY OF KINGS MOUNTAIN
CLEVELAND COUNTY, NORTH CAROLINA

SHEET TITLE
POWELL MAP (2015)

DRAWN BY	CHECKED BY	FILE NAME
ABW	JEW	KMPOWELL2015

PROJECT NUMBER
KMPOWELL2015

SHEET NUMBER
01 OF 01