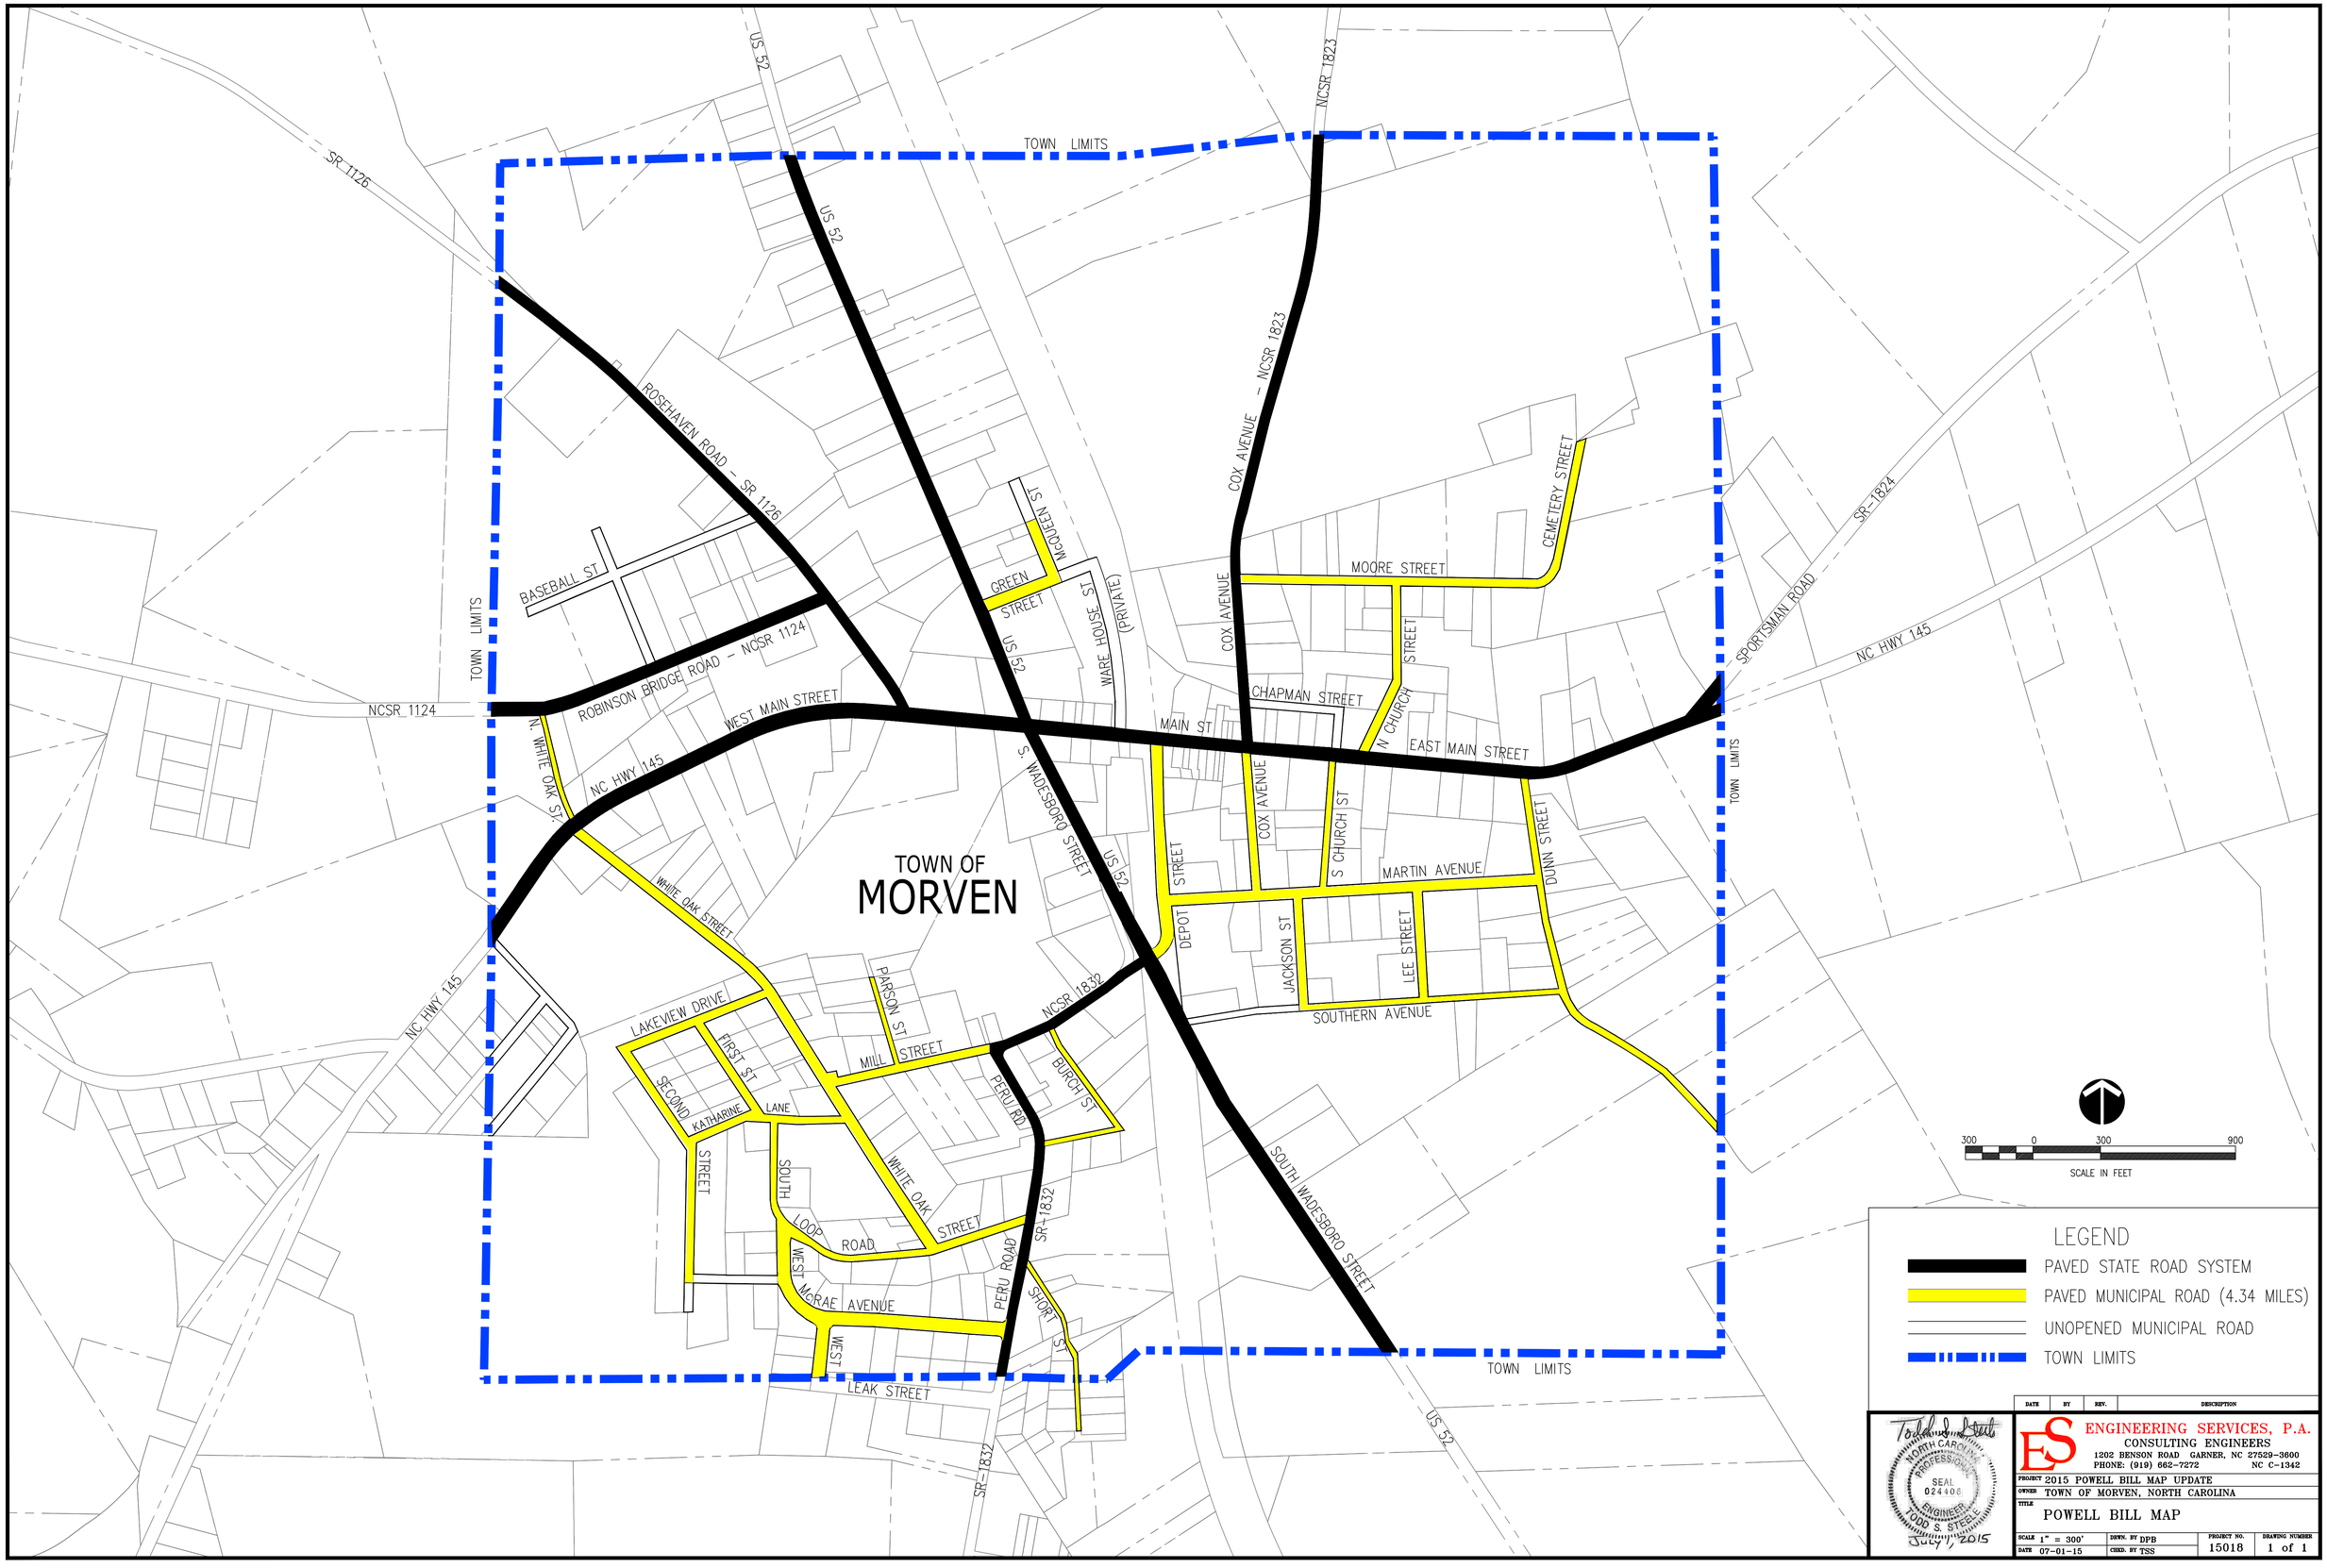

DATE	BY	REV.	DESCRIPTION

ENGINEERING SERVICES, P.A.
CONSULTING ENGINEERS
1202 BENSON ROAD GARNER, NC 27529-3600
PHONE: (919) 662-7272 NC C-1342

NORTH CAROLINA PROFESSIONAL SEAL 024406 ENGINEER TODD S. STEELE
July 1, 2015

PROJECT 2015 POWELL BILL MAP UPDATE
OWNER TOWN OF MORVEN, NORTH CAROLINA
TITLE POWELL BILL MAP

SCALE	DRWN. BY	PROJECT NO.	DRAWING NUMBER
1" = 300'	DPB	15018	1 of 1
DATE 07-01-15	CHKD. BY TSS		