STATE OF
NORTH CAROLINA
DEPT. OF TRANSPORTATION
DIVISION OF HIGHWAYS
RALEIGH, N.C.

7-06

ENGLISH STANDARD DRAWING FOR

DECELERATION AND ACCELERATION LANES

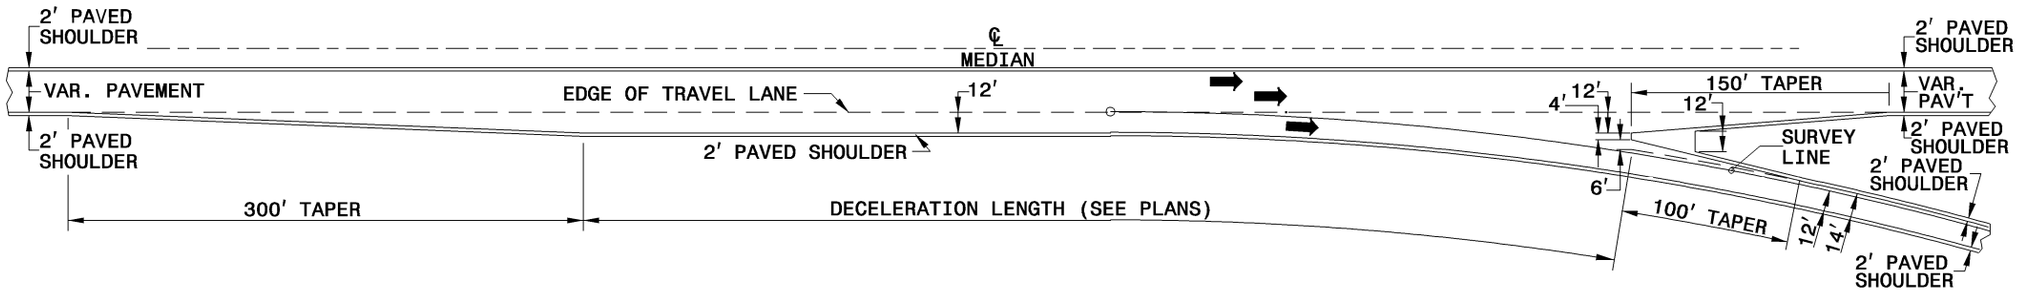

PARALLEL EXIT

FLEXIBLE PAVEMENT
NON-INTERSTATE

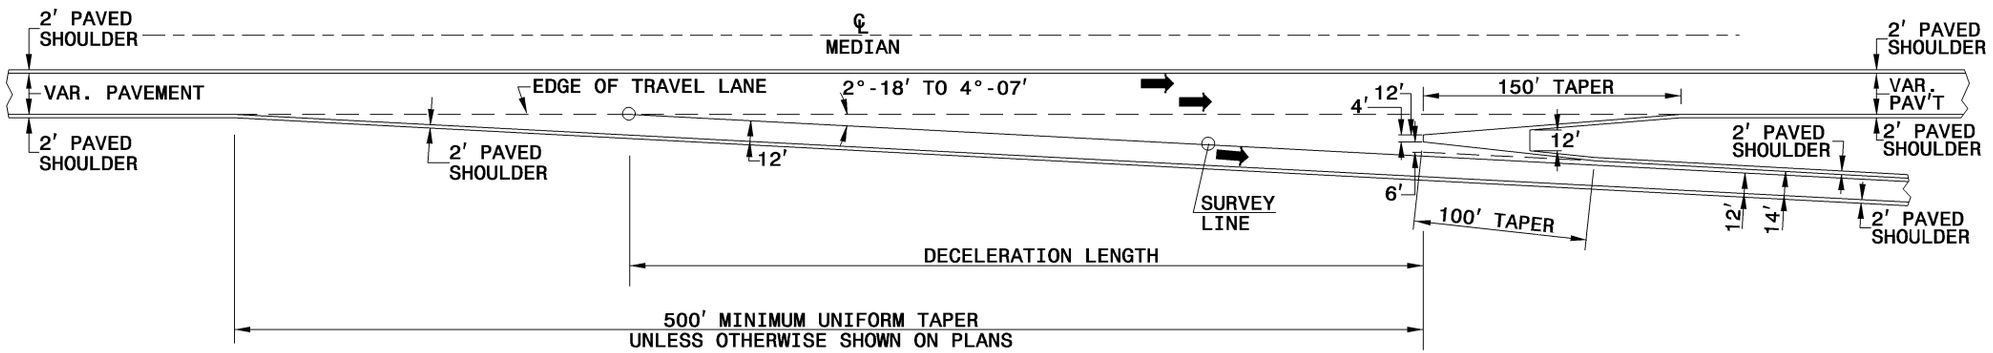

ANGULAR EXIT

FLEXIBLE PAVEMENT
NON-INTERSTATE

STATE OF
NORTH CAROLINA
DEPT. OF TRANSPORTATION
DIVISION OF HIGHWAYS
RALEIGH, N.C.

7-06

ENGLISH STANDARD DRAWING FOR

DECELERATION AND ACCELERATION LANES

SHEET 3 OF 6
225.03