STATE OF
NORTH CAROLINA
DEPT. OF TRANSPORTATION
DIVISION OF HIGHWAYS
RALEIGH, N.C.

7-06

ENGLISH STANDARD DRAWING FOR

DECELERATION AND ACCELERATION LANES

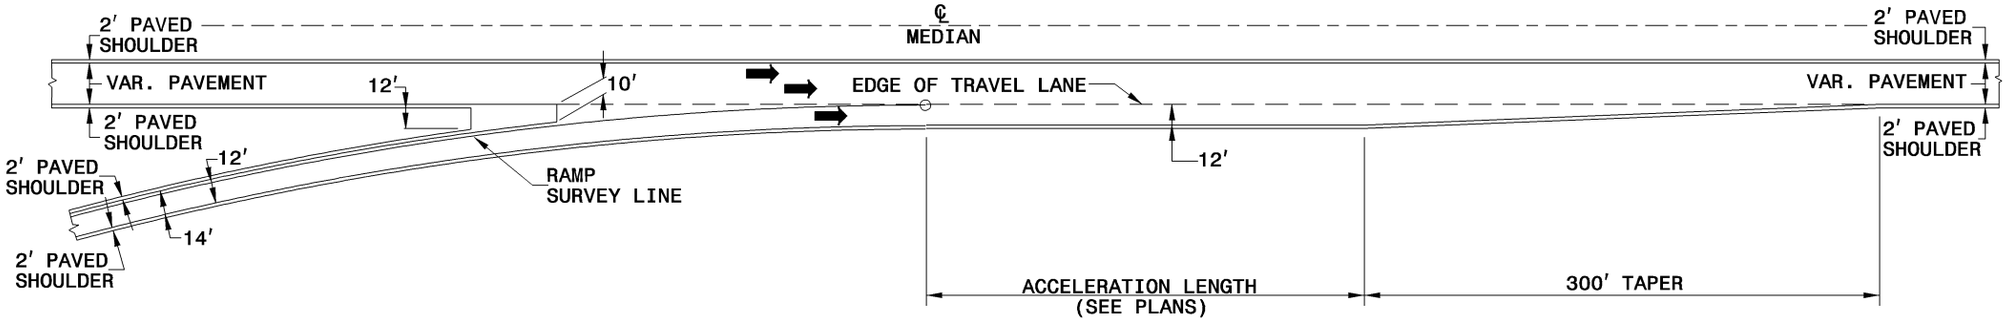

PARALLEL ENTRANCE

FLEXIBLE PAVEMENT

NON-INTERSTATE

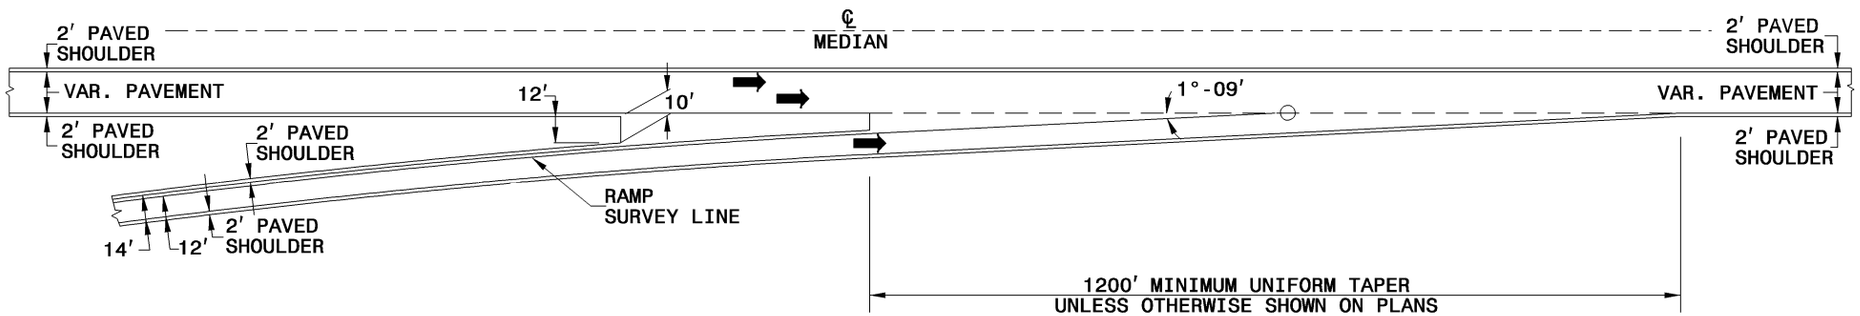

ANGULAR ENTRANCE

FLEXIBLE PAVEMENT

NON-INTERSTATE

STATE OF
NORTH CAROLINA
DEPT. OF TRANSPORTATION
DIVISION OF HIGHWAYS
RALEIGH, N.C.

7-06

ENGLISH STANDARD DRAWING FOR

DECELERATION AND ACCELERATION LANES

SHEET 4 OF 6

225.03