STATE OF
NORTH CAROLINA
DEPT. OF TRANSPORTATION
DIVISION OF HIGHWAYS
RALEIGH, N.C.

7-06

ENGLISH STANDARD DRAWING FOR

GUIDE FOR BERM DITCH CONSTRUCTION

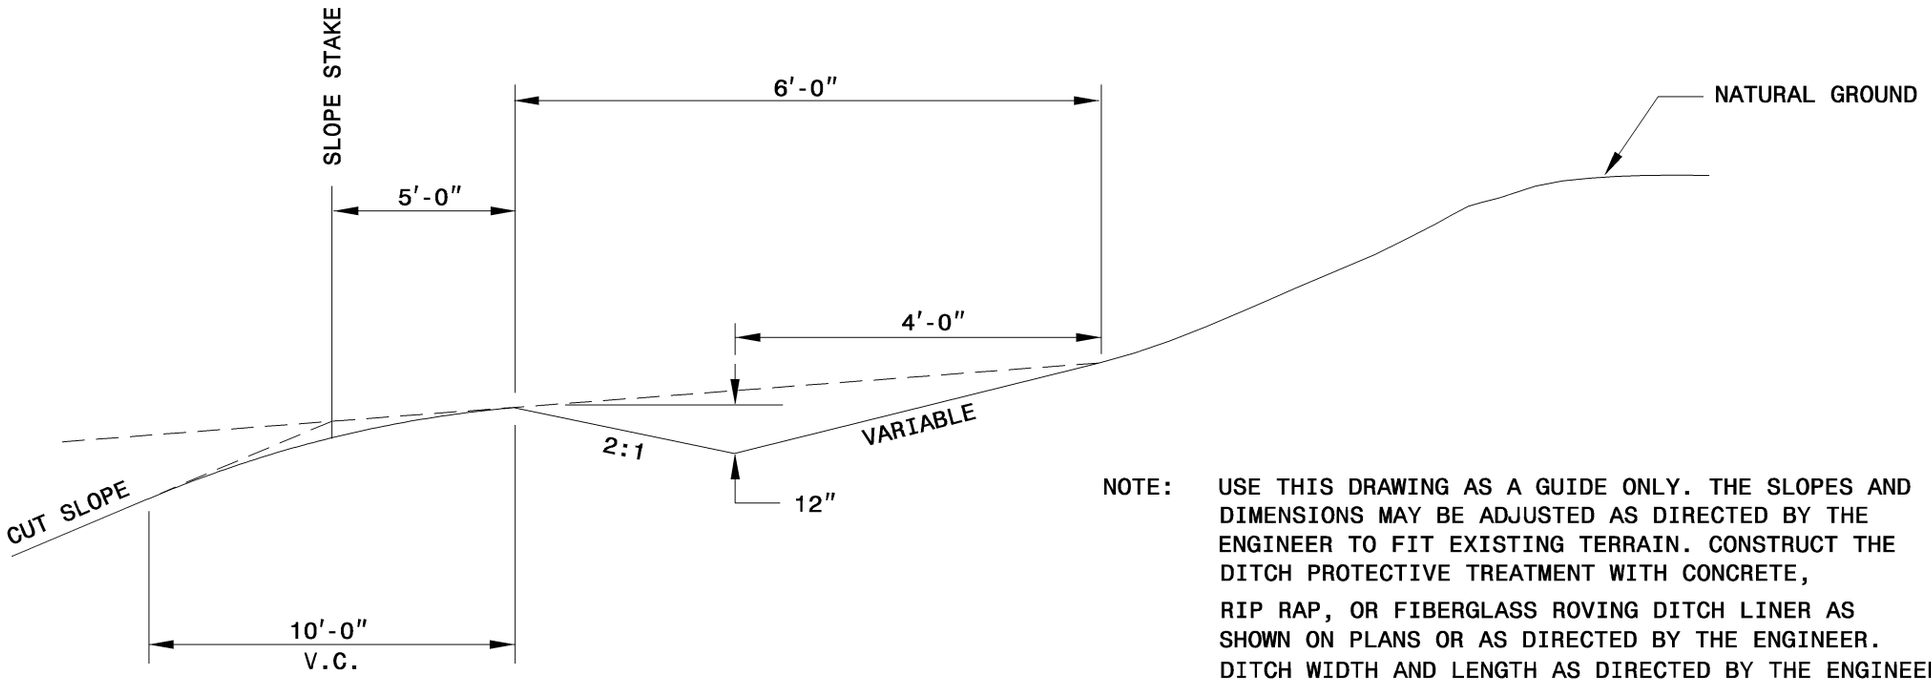

NOTE: USE THIS DRAWING AS A GUIDE ONLY. THE SLOPES AND DIMENSIONS MAY BE ADJUSTED AS DIRECTED BY THE ENGINEER TO FIT EXISTING TERRAIN. CONSTRUCT THE DITCH PROTECTIVE TREATMENT WITH CONCRETE, RIP RAP, OR FIBERGLASS ROVING DITCH LINER AS SHOWN ON PLANS OR AS DIRECTED BY THE ENGINEER. DITCH WIDTH AND LENGTH AS DIRECTED BY THE ENGINEER.

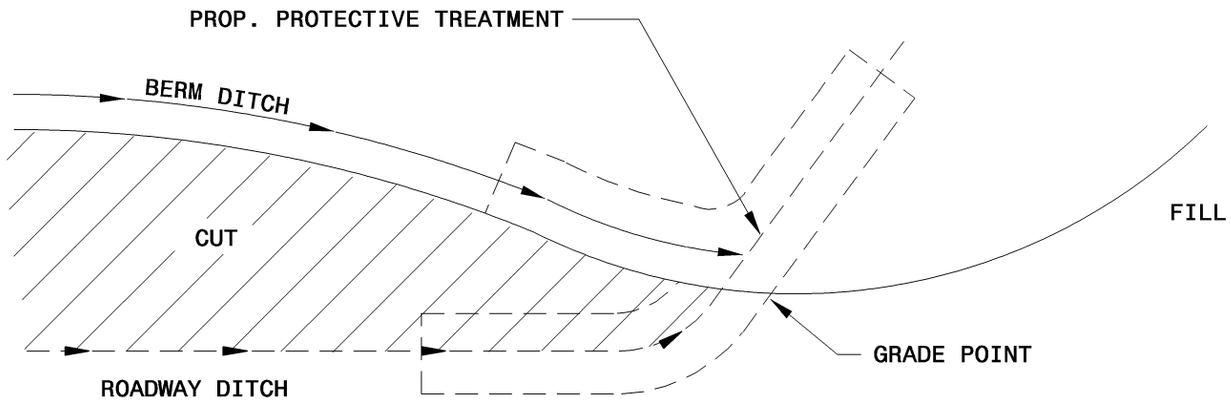

PLAN

SHEET 1 OF 1

240.01

STATE OF
NORTH CAROLINA
DEPT. OF TRANSPORTATION
DIVISION OF HIGHWAYS
RALEIGH, N.C.

7-06

ENGLISH STANDARD DRAWING FOR

GUIDE FOR BERM DITCH CONSTRUCTION

SHEET 1 OF 1

240.01