STATE OF
NORTH CAROLINA
DEPT. OF TRANSPORTATION
DIVISION OF HIGHWAYS
RALEIGH, N.C.

7-06

ENGLISH STANDARD DRAWING FOR

REINFORCED BRIDGE APPROACH FILLS

15′ MINIMUM APPROACH SLAB

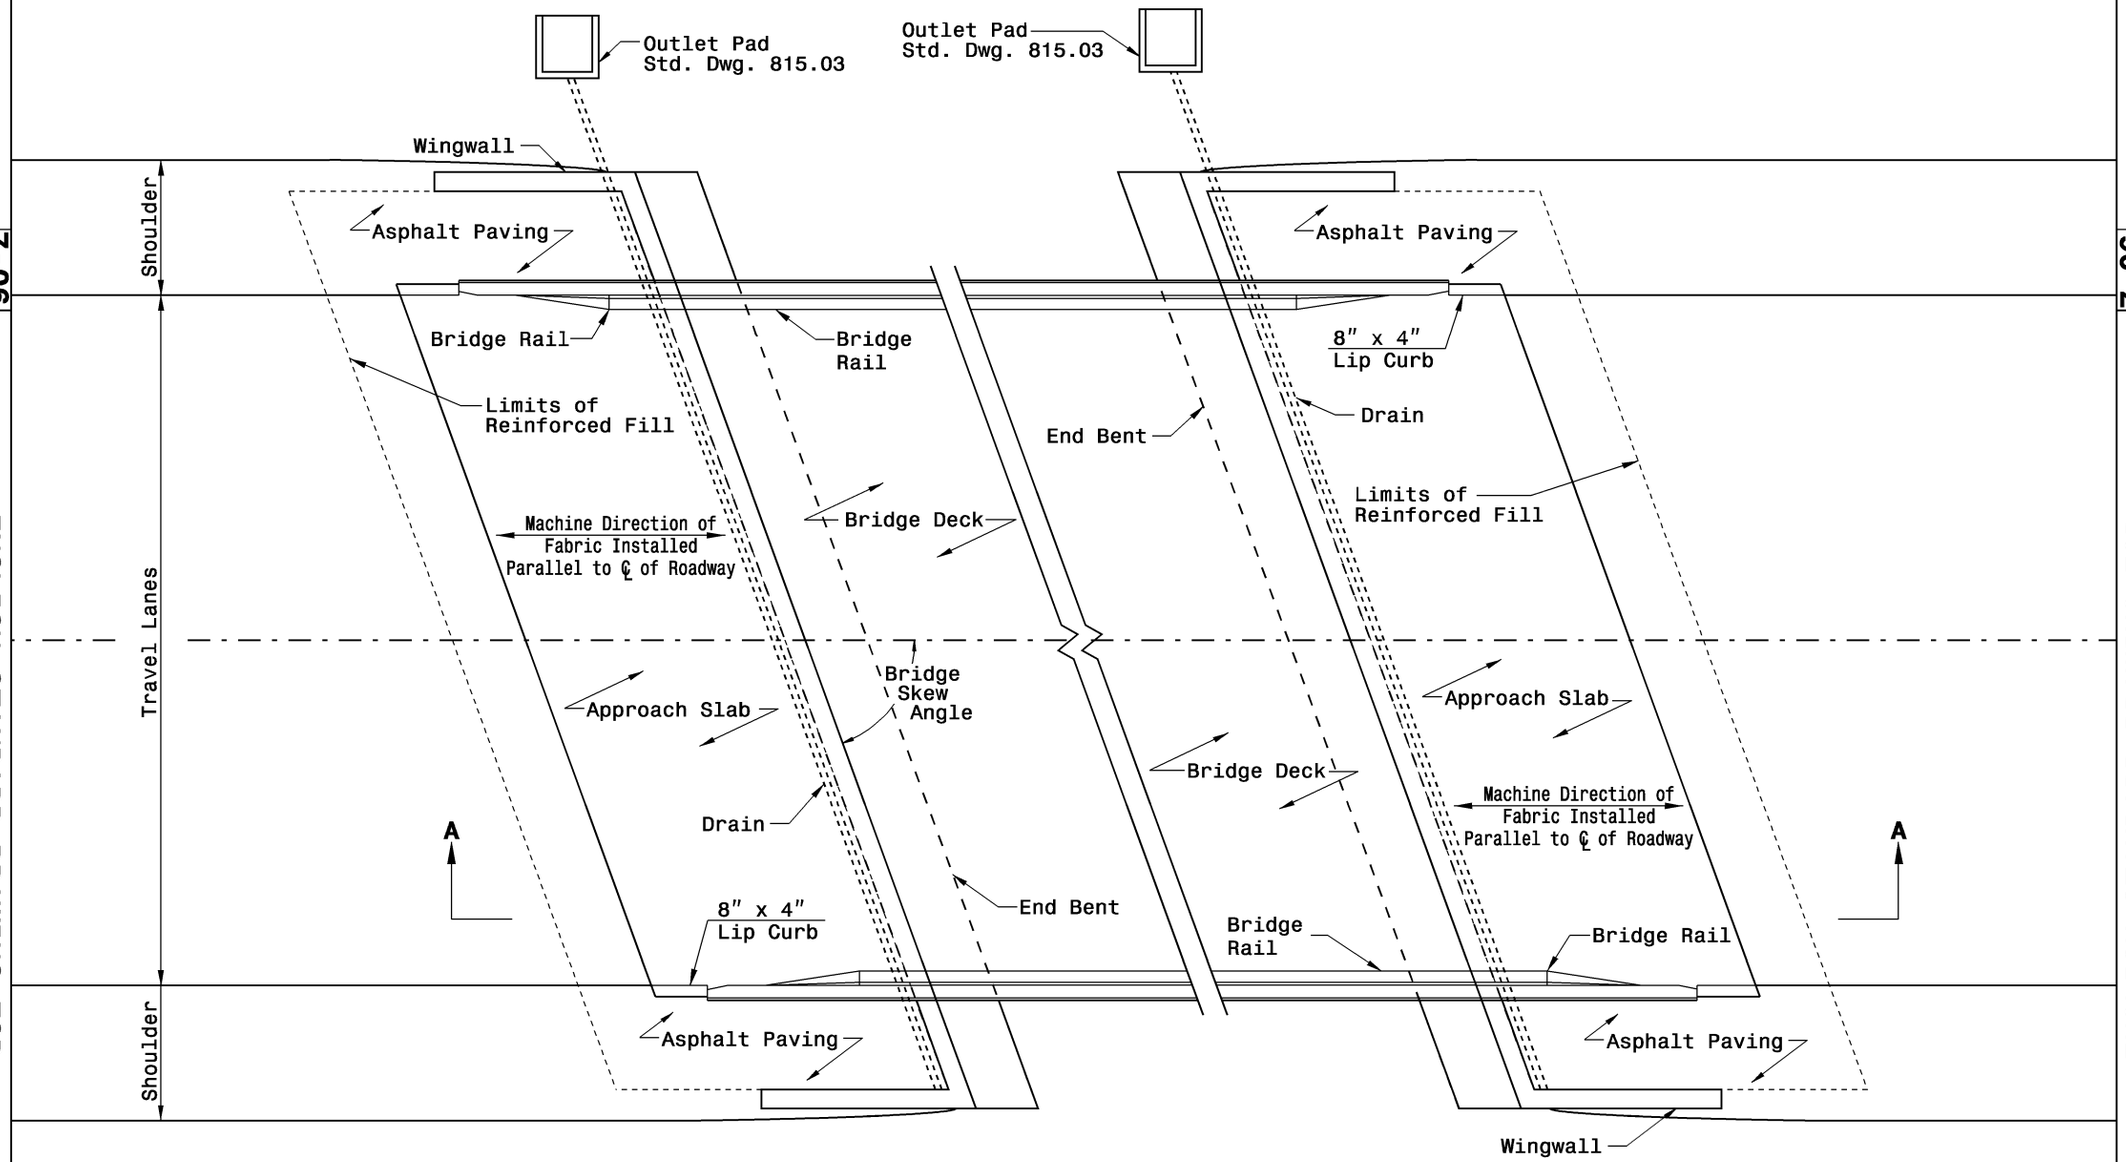

PLAN VIEW
15′ MINIMUM APPROACH SLAB

SHEET 1 OF 7

422.10

STATE OF
NORTH CAROLINA
DEPT. OF TRANSPORTATION
DIVISION OF HIGHWAYS
RALEIGH, N.C.

7-06

ENGLISH STANDARD DRAWING FOR

REINFORCED BRIDGE APPROACH FILLS

15′ MINIMUM APPROACH SLAB

SHEET 1 OF 7

422.10