STATE OF
NORTH CAROLINA
DEPT. OF TRANSPORTATION
DIVISION OF HIGHWAYS
RALEIGH, N.C.

7-06

ENGLISH STANDARD DRAWING FOR

GUIDE FOR PAVING SHOULDERS UNDER BRIDGES

METHOD I

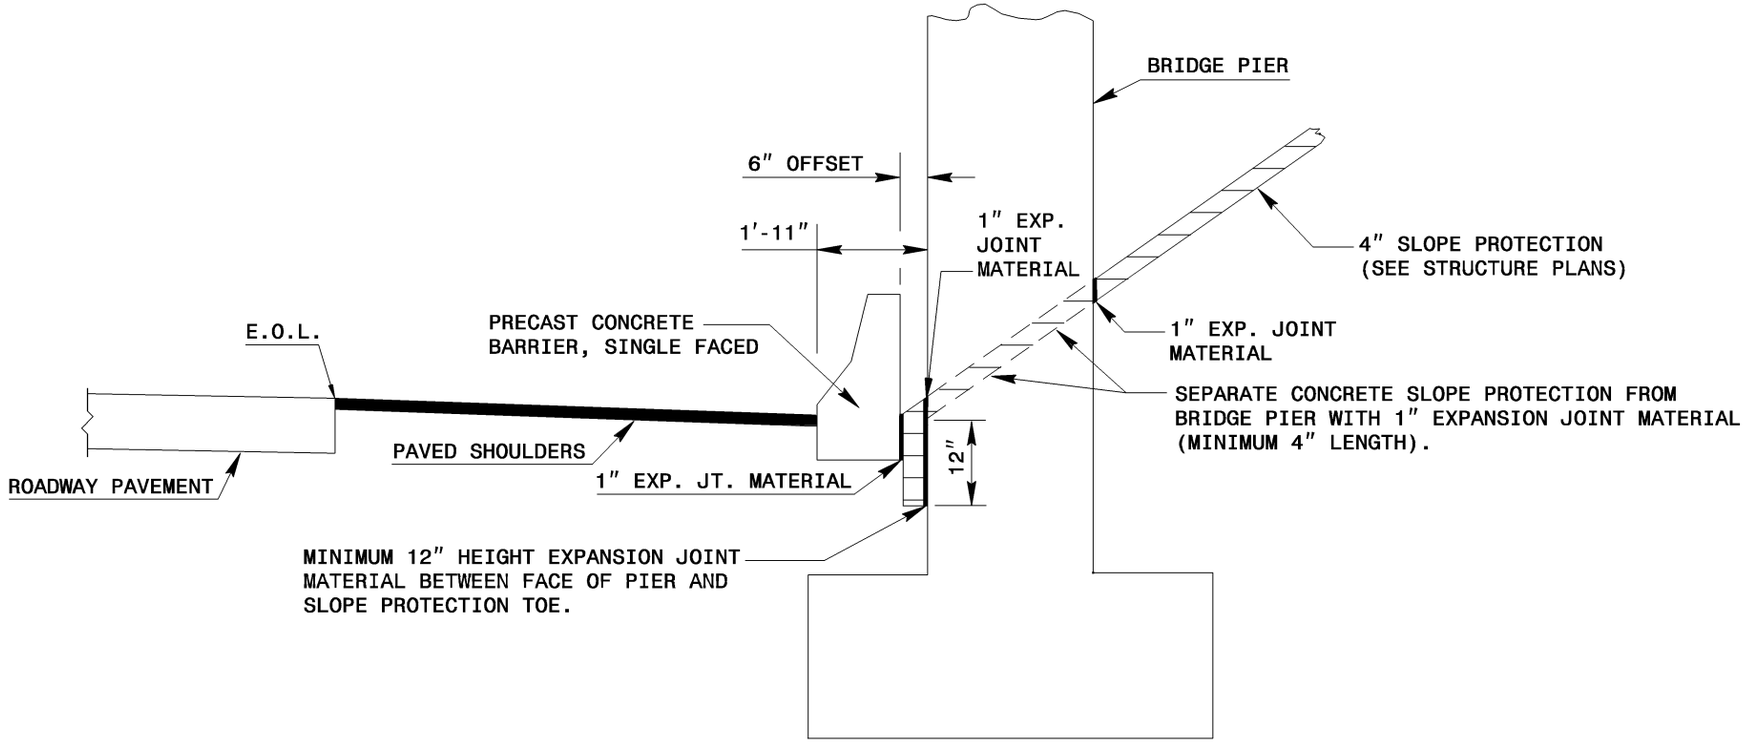

ELEVATION

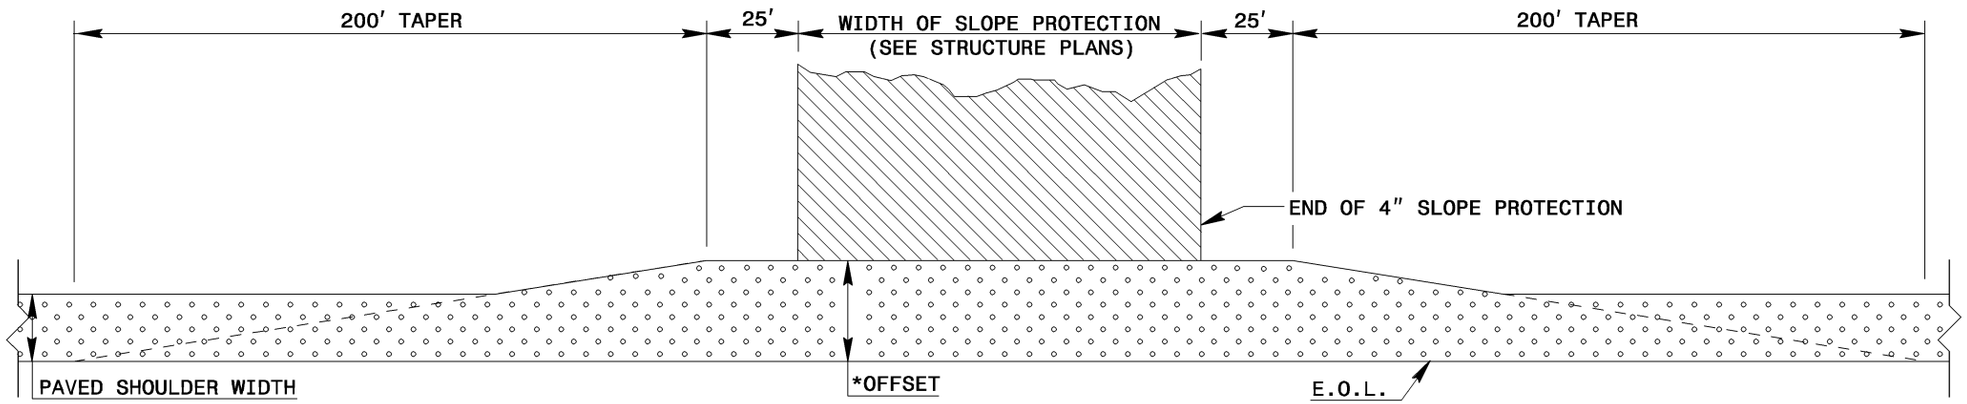

PLAN

NOTES:
PAVE THE FULL WIDTH OF THE SHOULDER AS SHOWN WITH SHOULDER PAVEMENT MATERIAL AS SHOWN ON PLANS.
*OFFSET BASED ON STRUCTURE POLICY (SEE STRUCTURE PLANS).
PROTECT SLOPE WITH REINFORCED CONCRETE PAVING. CONCRETE BLOCK PAVING WILL NOT BE PERMITTED.

SHEET 1 OF 1

610.01

STATE OF
NORTH CAROLINA
DEPT. OF TRANSPORTATION
DIVISION OF HIGHWAYS
RALEIGH, N.C.

7-06

ENGLISH STANDARD DRAWING FOR

GUIDE FOR PAVING SHOULDERS UNDER BRIDGES

METHOD I

SHEET 1 OF 1

610.01