STATE OF
NORTH CAROLINA
DEPT. OF TRANSPORTATION
DIVISION OF HIGHWAYS
RALEIGH, N.C.

7-06

ENGLISH STANDARD DRAWING FOR

DOUBLE FACED CONCRETE BARRIER

TYPE T, T1 AND T2

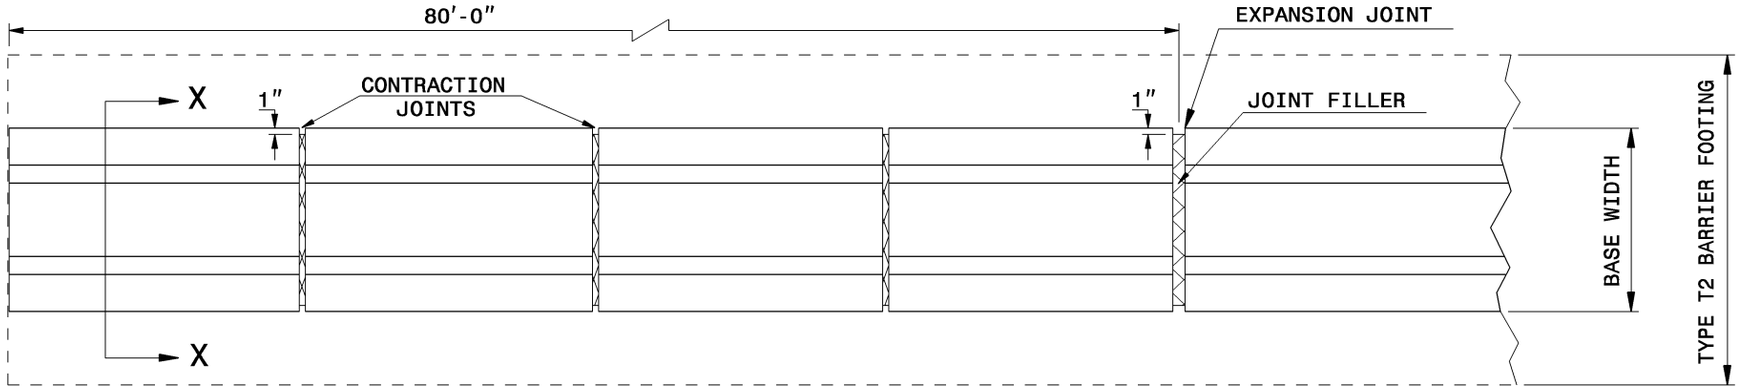

TOP PLAN VIEW

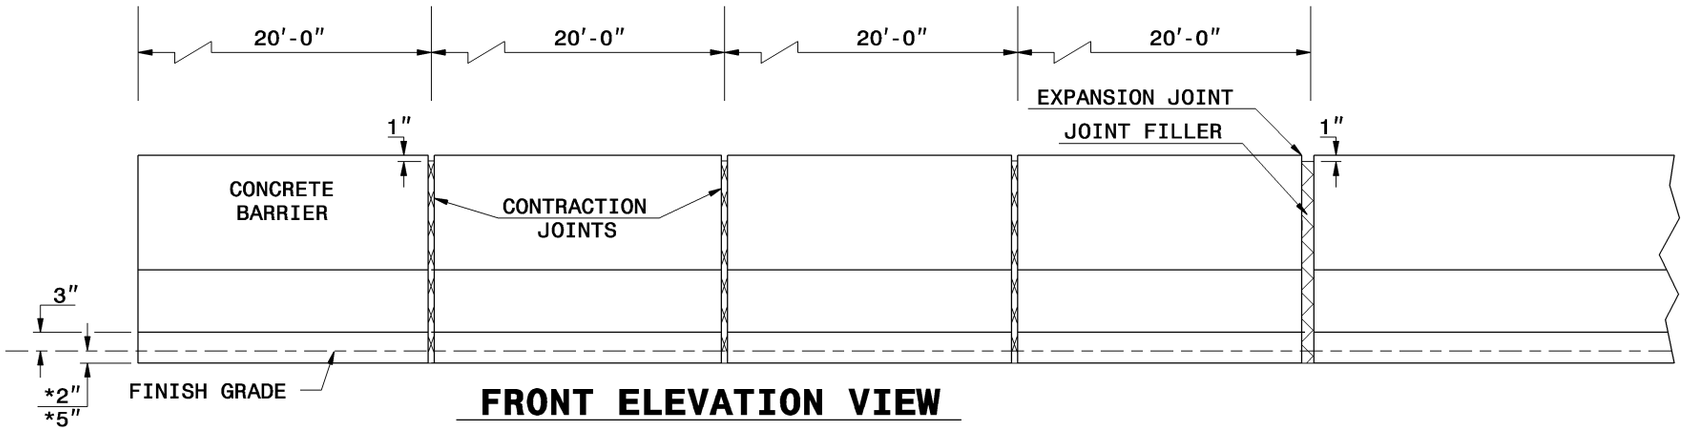

FRONT ELEVATION VIEW

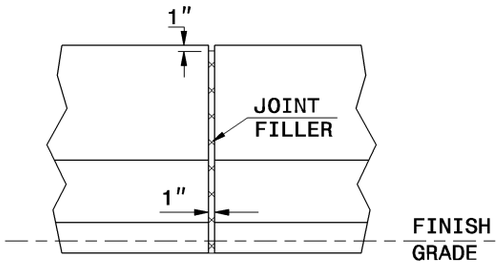

EXPANSION JOINT

PARTIAL ELEVATION VIEW

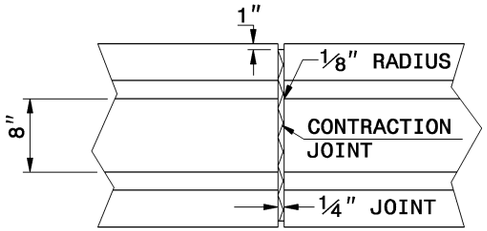

CONTRACTION JOINT

PARTIAL PLAN VIEW

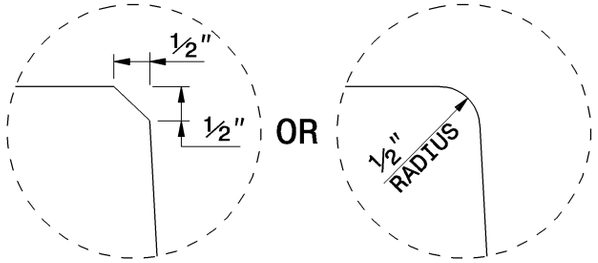

INSET "A"

SHOWING RADII AND BEVEL

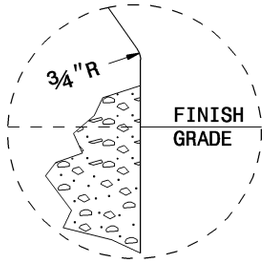

INSET "B"

SHOWING RADII

NOTES:

SEE SHEET 1 FOR GENERAL NOTES.
SEE SHEETS 3 THRU 4 FOR STEEL LAYOUT OF BARRIERS.

* THE 2" AND 5" DIMENSION FROM FINISH GRADE TO THE BASE IS A MINIMUM DIMENSION. REFER TO PLAN TYPICAL SECTIONS AND PAVEMENT SCHEDULE TO DETERMINE KEY-IN DEPTH.

STATE OF
NORTH CAROLINA
DEPT. OF TRANSPORTATION
DIVISION OF HIGHWAYS
RALEIGH, N.C.

7-06

ENGLISH STANDARD DRAWING FOR
DOUBLE FACED CONCRETE BARRIER
TYPE T, T1 AND T2

SHEET 2 OF 4
854.02