STATE OF
NORTH CAROLINA
DEPT. OF TRANSPORTATION
DIVISION OF HIGHWAYS
RALEIGH, N.C.

7-06

ENGLISH STANDARD DRAWING FOR

CONCRETE MEDIAN TRANSITION BARRIER

LOCATION OF OVERHEAD ASSEMBLY

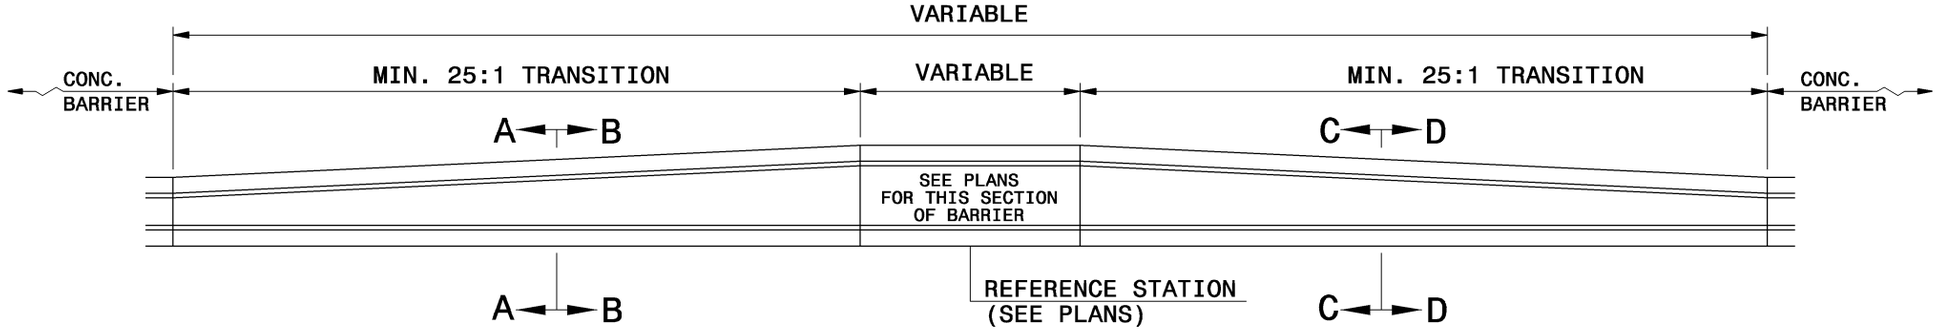

LEFT HAND TRANSITION

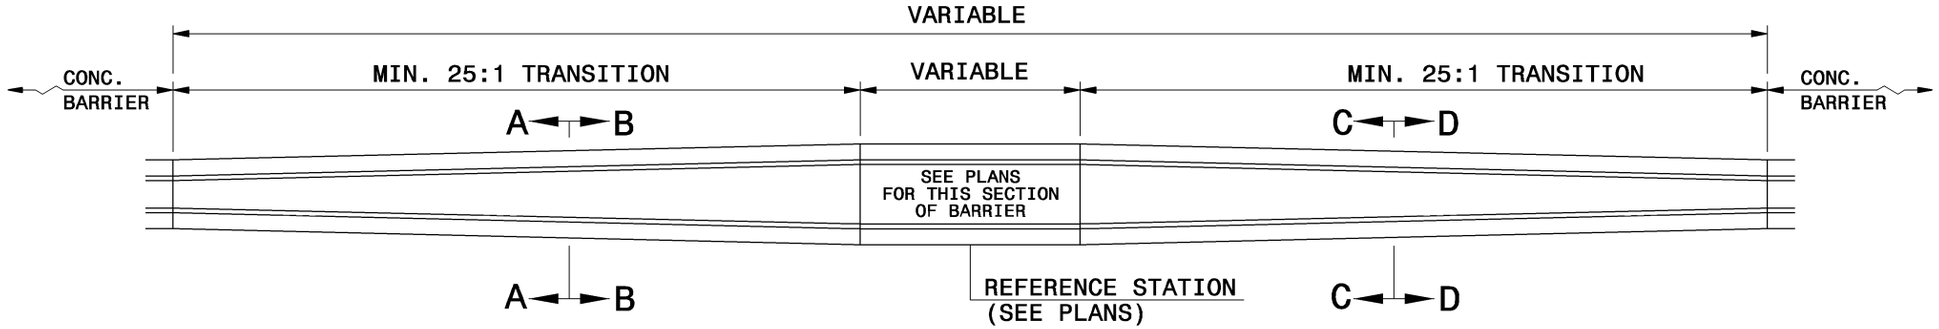

CENTER TRANSITION

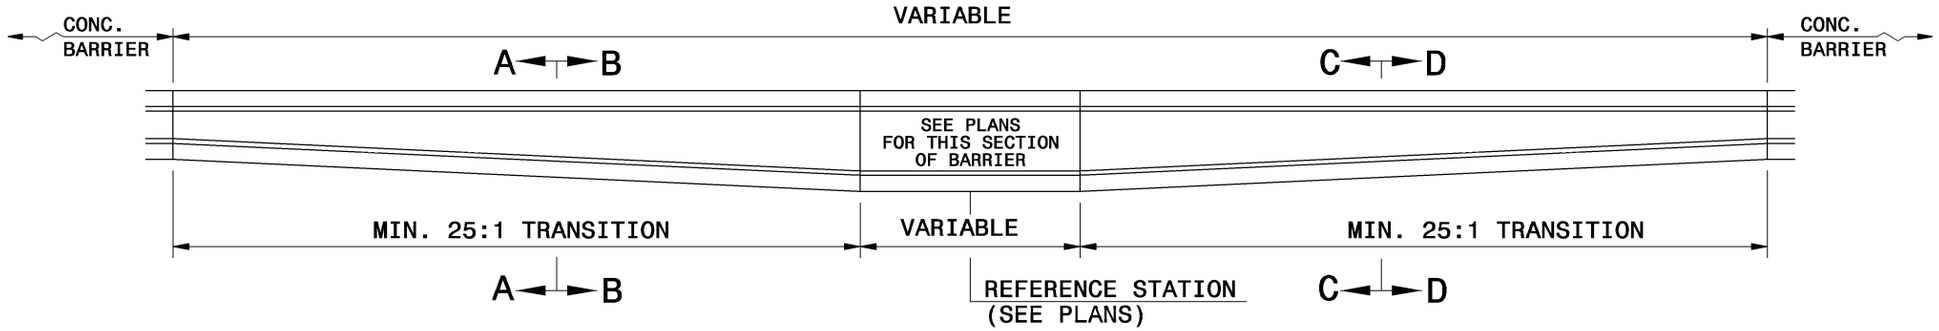

RIGHT HAND TRANSTION

NOTE:
SEE PLAN TYPICAL SECTIONS TO
DETERMINE SECTION VIEW DIRECTION.

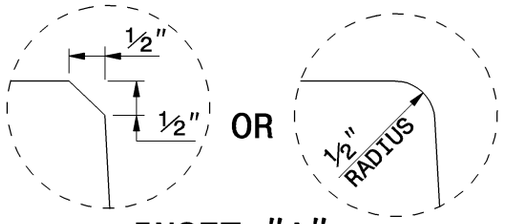

INSET "A"

SHOWING RADII AND BEVEL

STATE OF
NORTH CAROLINA
DEPT. OF TRANSPORTATION
DIVISION OF HIGHWAYS
RALEIGH, N.C.

7-06

ENGLISH STANDARD DRAWING FOR

CONCRETE MEDIAN TRANSITION BARRIER

LOCATION OF OVERHEAD ASSEMBLY

SHEET 1 OF 4
854.05