STATE OF
NORTH CAROLINA
DEPT. OF TRANSPORTATION
DIVISION OF HIGHWAYS
RALEIGH, N.C.

7-06

ENGLISH STANDARD DRAWING FOR

CONCRETE MEDIAN TRANSITION BARRIER

LOCATION OF OVERHEAD ASSEMBLY

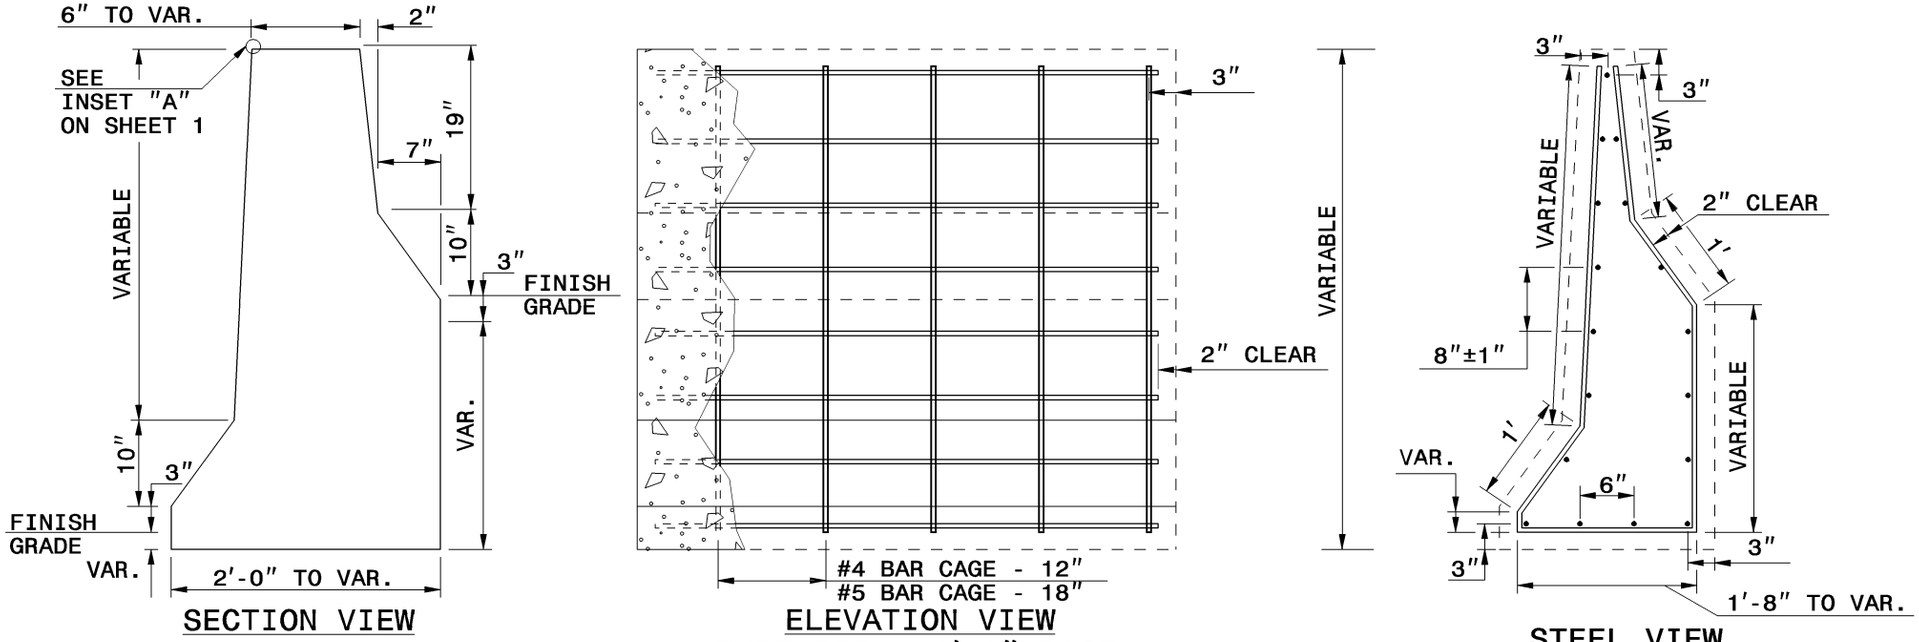

SECTION VIEW — ELEVATION VIEW — STEEL VIEW

TYPE III - 2'-0" BASE
DOUBLE FACE MEDIAN TRANSITION OFFSET BARRIER
(NO GLARE SCREEN PERMITTED)

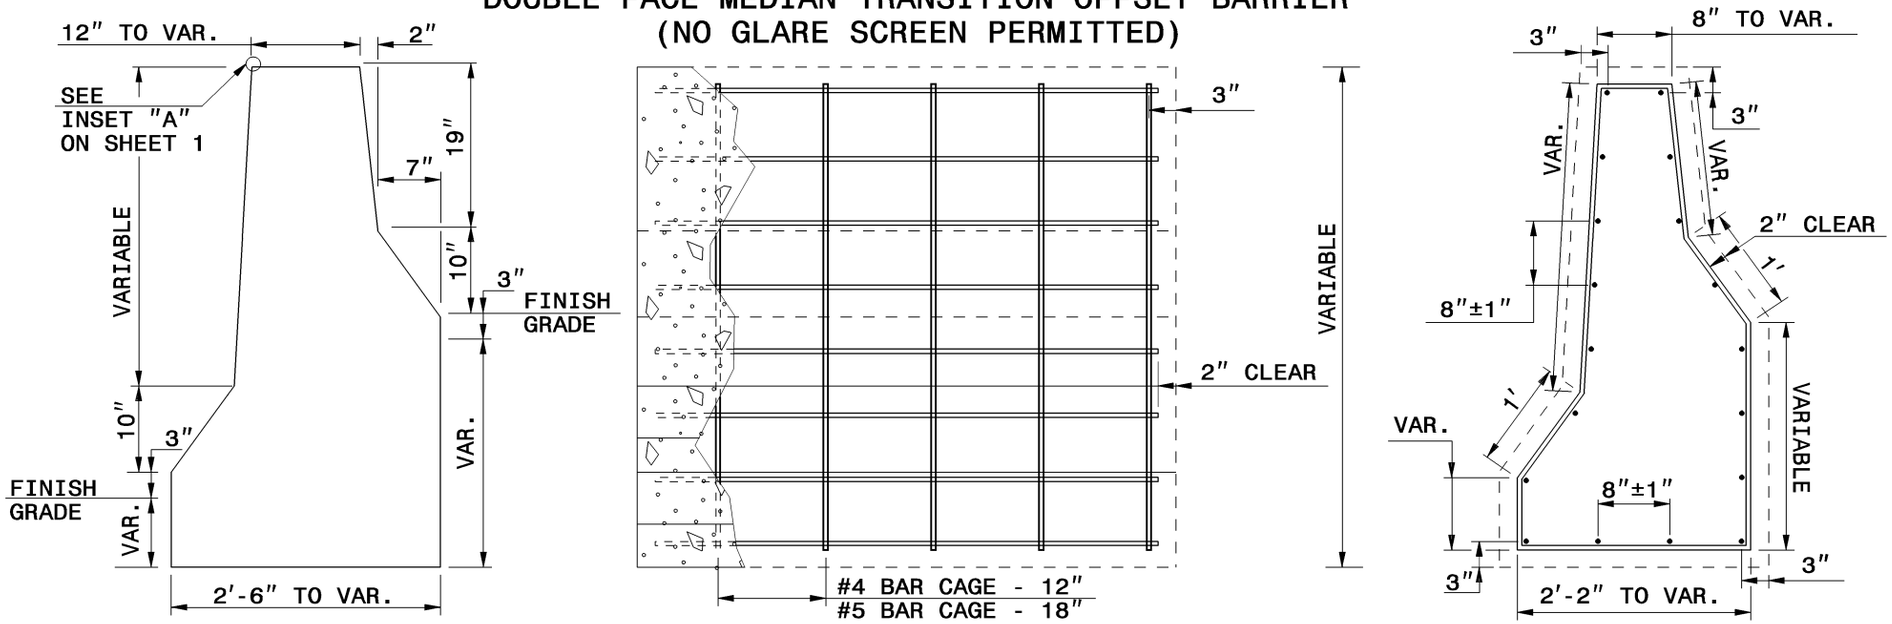

SECTION VIEW — ELEVATION VIEW — STEEL VIEW

TYPE II - 2'-6" BASE
DOUBLE FACE MEDIAN TRANSITION OFFSET BARRIER
(GLARE SCREEN PERMITTED)

NOTES: SEE SHEET 2.

SHEET 3 OF 4

854.05

STATE OF
NORTH CAROLINA
DEPT. OF TRANSPORTATION
DIVISION OF HIGHWAYS
RALEIGH, N.C.

7-06

ENGLISH STANDARD DRAWING FOR

CONCRETE MEDIAN TRANSITION BARRIER

LOCATION OF OVERHEAD ASSEMBLY

SHEET 3 OF 4

854.05