STATE OF
NORTH CAROLINA
DEPT. OF TRANSPORTATION
DIVISION OF HIGHWAYS
RALEIGH, N.C.

7-06

ENGLISH STANDARD DRAWING FOR

PRECAST REINFORCED CONCRETE BARRIER

41″ SINGLE FACED

SHEET 1 OF 8

857.01

NOTE:
1) THIS DRAWING IS NOT INTENDED TO SHOW TYPICAL BARRIER AND GUARDRAIL INSTALLATION.
IT DETAILS POSSIBLE BARRIER AND STRUCTURE ANCHOR COMBINATIONS FOR THIS TYPE FACILITY.

2) USE TRAILING END GUARDRAIL IF WARRANTED

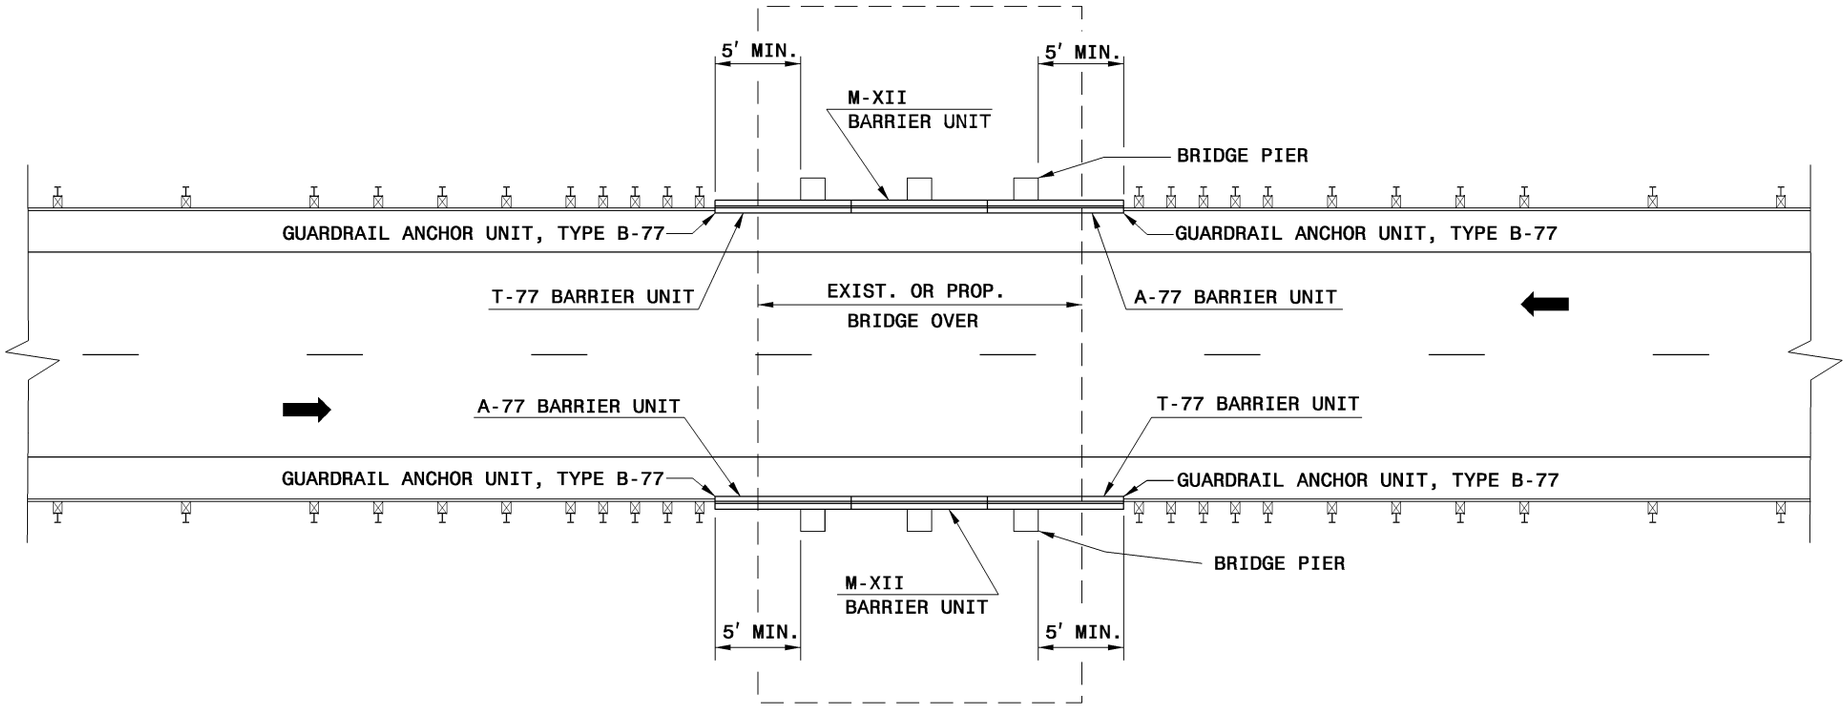

GUARDRAIL AND BARRIER AT UNDIVIDED HIGHWAY BRIDGE UNDERPASS

STATE OF
NORTH CAROLINA
DEPT. OF TRANSPORTATION
DIVISION OF HIGHWAYS
RALEIGH, N.C.

7-06

ENGLISH STANDARD DRAWING FOR

PRECAST REINFORCED CONCRETE BARRIER

41″ SINGLE FACED

SHEET 1 OF 8

857.01