STATE OF
NORTH CAROLINA
DEPT. OF TRANSPORTATION
DIVISION OF HIGHWAYS
RALEIGH, N.C.

7-06

ENGLISH STANDARD DRAWING FOR

PRECAST REINFORCED CONCRETE BARRIER

41″ SINGLE FACED

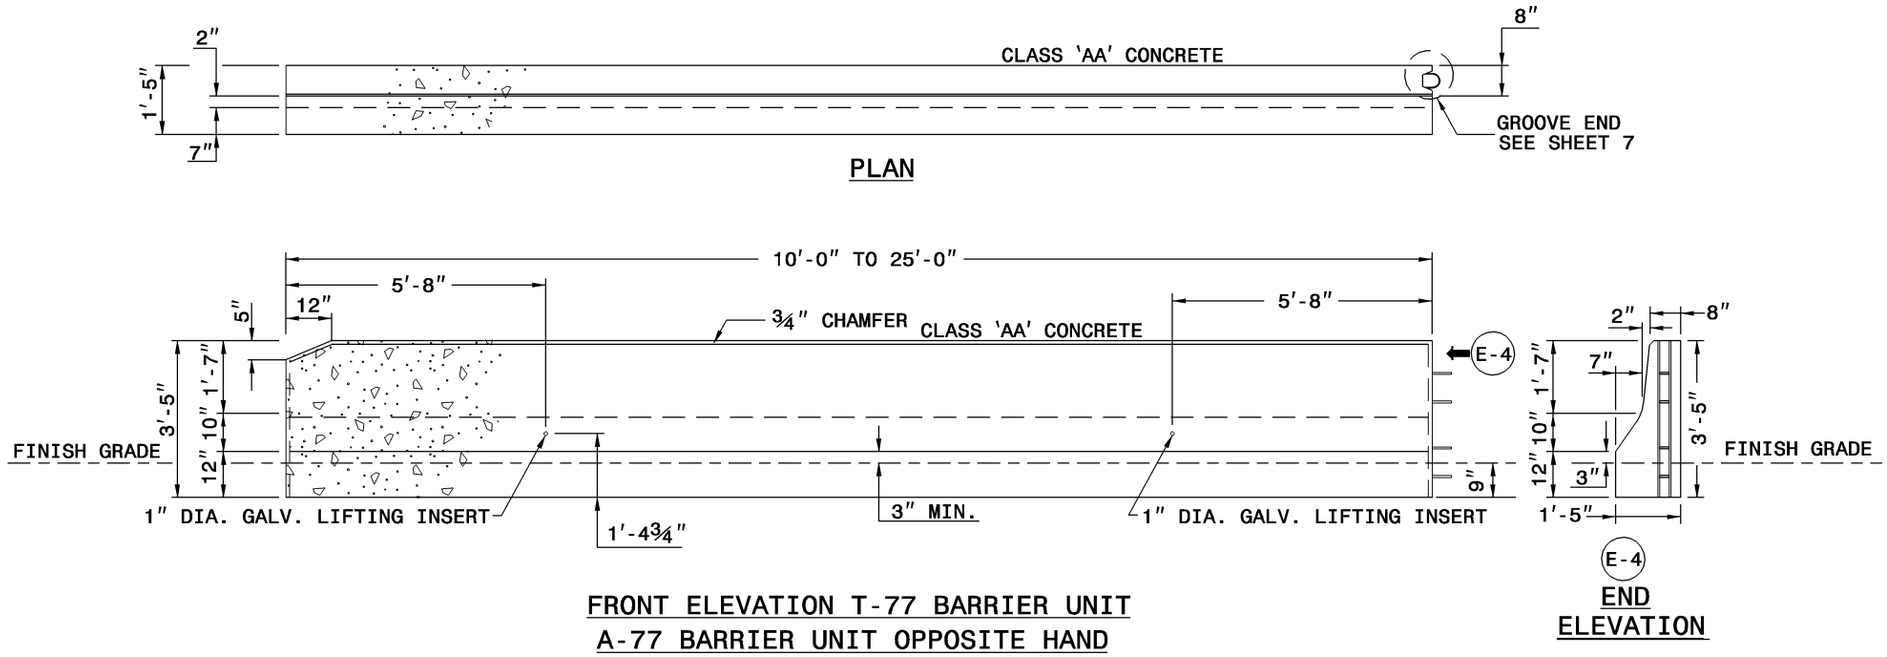

FRONT ELEVATION T-77 BARRIER UNIT
A-77 BARRIER UNIT OPPOSITE HAND

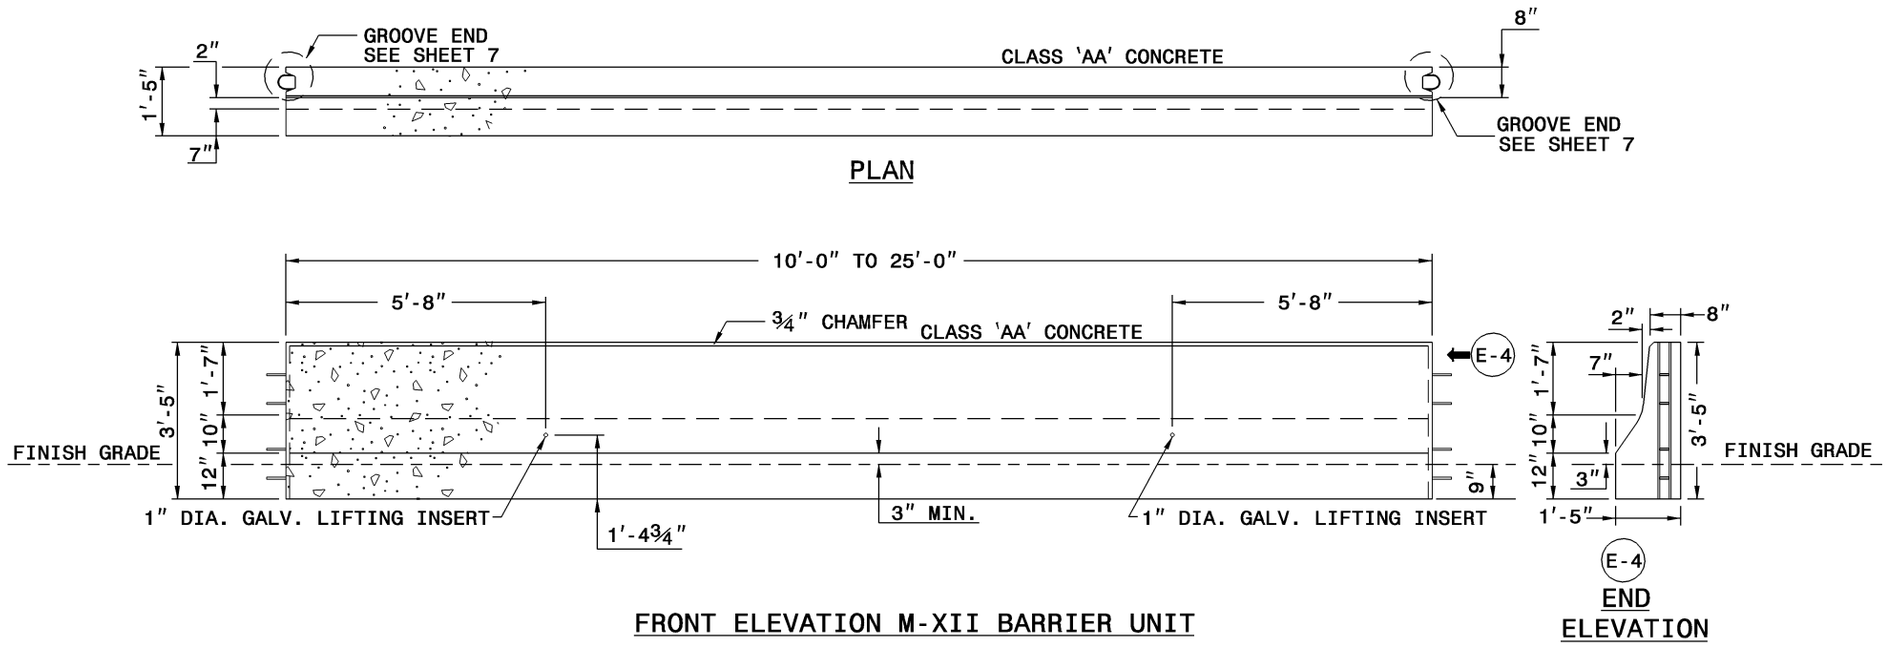

FRONT ELEVATION M-XII BARRIER UNIT

SHEET 3 OF 8

857.01

STATE OF
NORTH CAROLINA
DEPT. OF TRANSPORTATION
DIVISION OF HIGHWAYS
RALEIGH, N.C.

7-06

ENGLISH STANDARD DRAWING FOR

PRECAST REINFORCED CONCRETE BARRIER

41″ SINGLE FACED

SHEET 3 OF 8

857.01