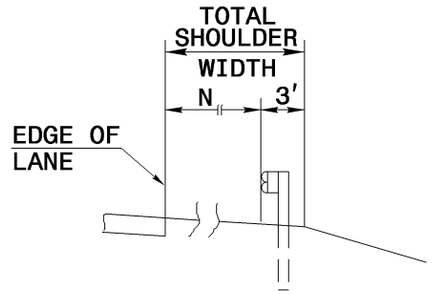

FILL SECTION

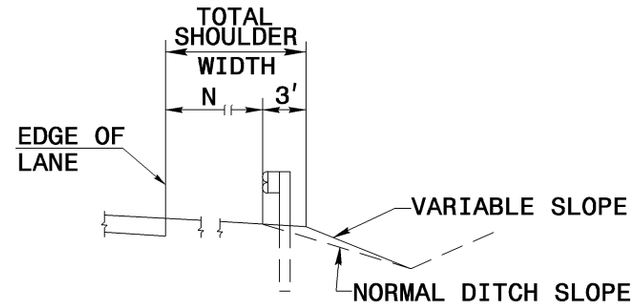

CUT SECTION

"N"= DISTANCE FROM EDGE OF LANE TO FACE OF GUARDRAIL WHERE GUARDRAIL IS PARALLEL TO LANE.

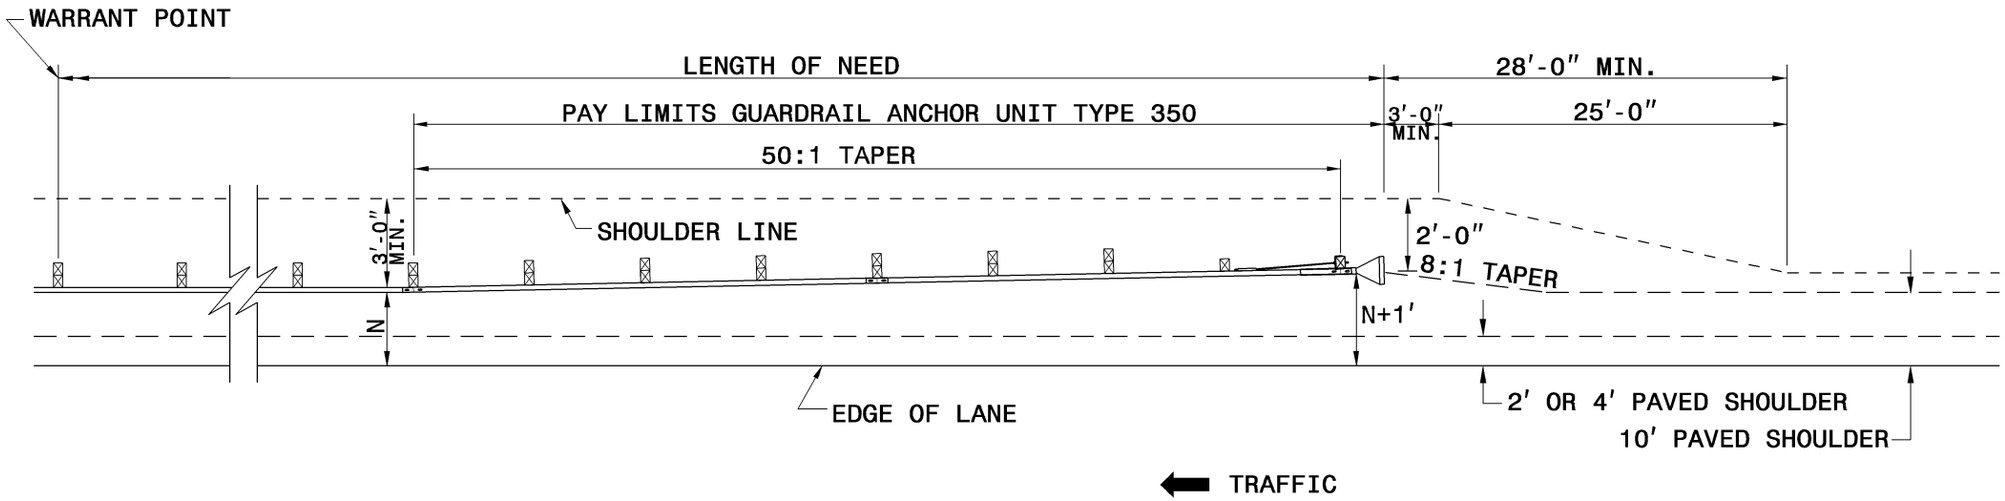

DETAIL OF BEGINNING OF GUARDRAIL IN CUT OR FILL SECTION

ENGLISH STANDARD DRAWING FOR
GUARDRAIL · PLACEMENT

STATE OF
NORTH CAROLINA
DEPT. OF TRANSPORTATION
DIVISION OF HIGHWAYS
RALEIGH, N.C.
7-06
ENGLISH STANDARD DRAWING FOR
GUARDRAIL · PLACEMENT
SHEET 5 OF 11
862.01