STATE OF
NORTH CAROLINA
DEPT. OF TRANSPORTATION
DIVISION OF HIGHWAYS
RALEIGH, N.C.

7-06

ENGLISH STANDARD DRAWING FOR

CABLE GUIDERAIL

46′ MEDIAN GUIDERAIL TRANSITIONS WITH
SUPERELEVATION AND/OR FALSE SUMPS

SHEET 3 OF 12

865.01

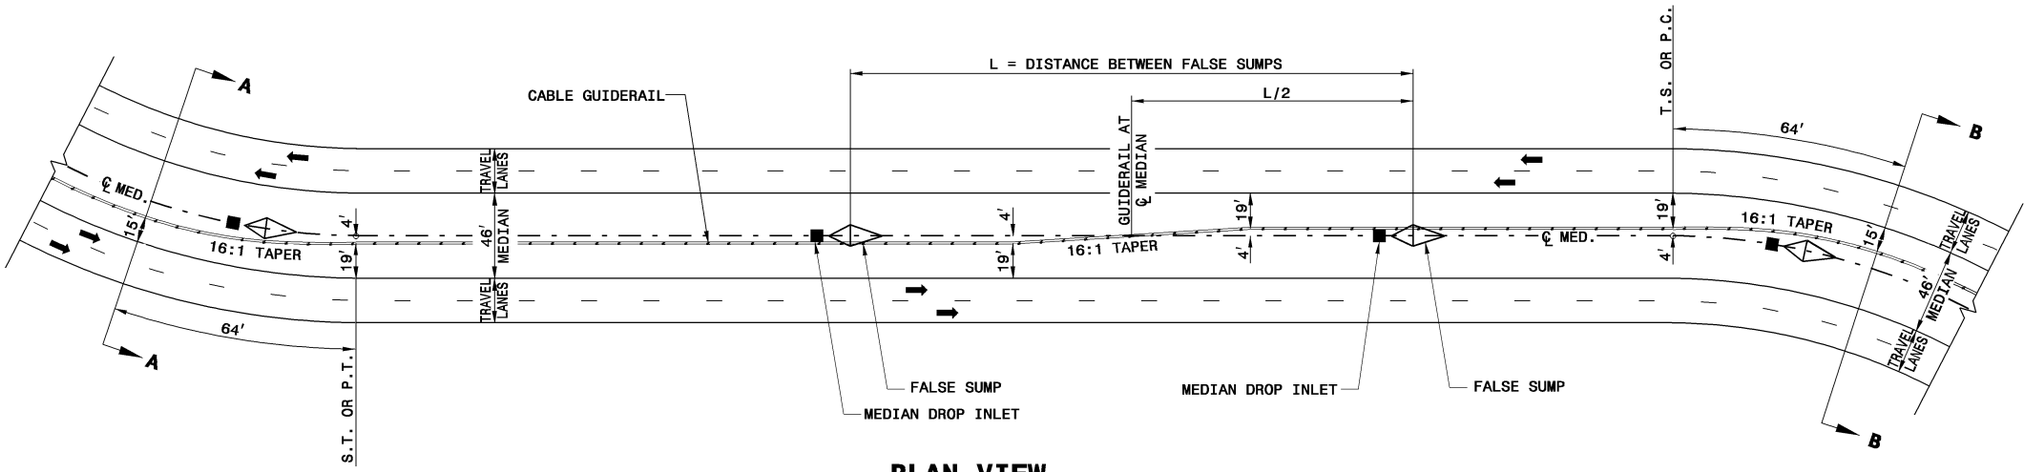

PLAN VIEW

GENERAL NOTES: 1. FALSE SUMP DETAIL IS APPLICABLE TO ALL MEDIAN WIDTHS.
2. DO NOT TRANSITION GUIDERAIL FOR SUPERELEVATION WHEN THE RATE IS 2 PERCENT OR LESS.
3. DO NOT INSTALL GUIDERAIL ON SLOPES STEEPER THAN 6:1.

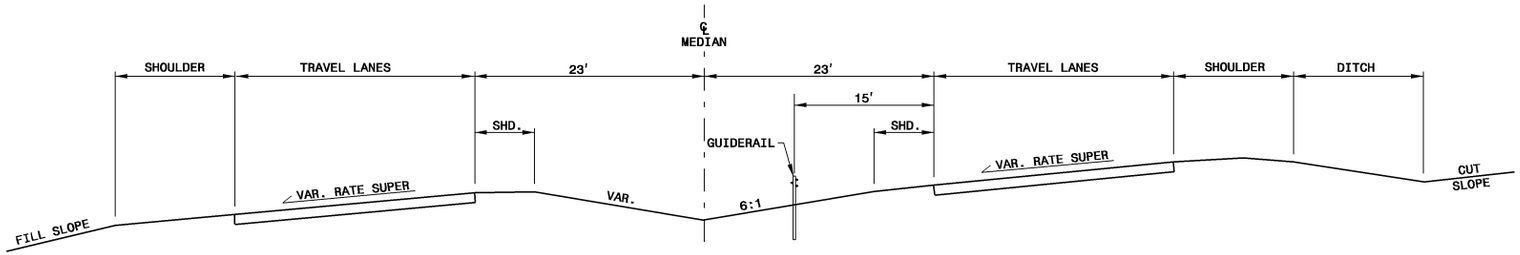

SECTION A-A

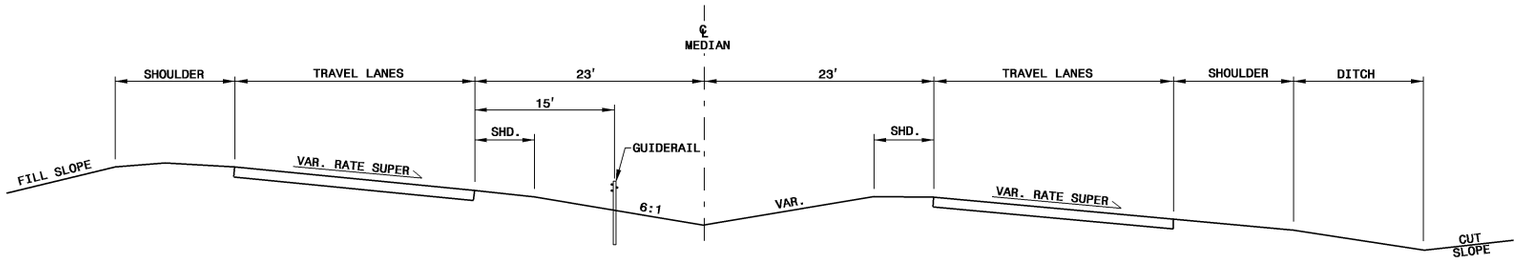

SECTION B-B

46′ MEDIAN GUIDERAIL TRANSITIONS WITH SUPERELEVATION AND/OR FALSE SUMPS

STATE OF
NORTH CAROLINA
DEPT. OF TRANSPORTATION
DIVISION OF HIGHWAYS
RALEIGH, N.C.

7-06

ENGLISH STANDARD DRAWING FOR

CABLE GUIDERAIL

46′ MEDIAN GUIDERAIL TRANSITIONS WITH
SUPERELEVATION AND/OR FALSE SUMPS

SHEET 3 OF 12

865.01