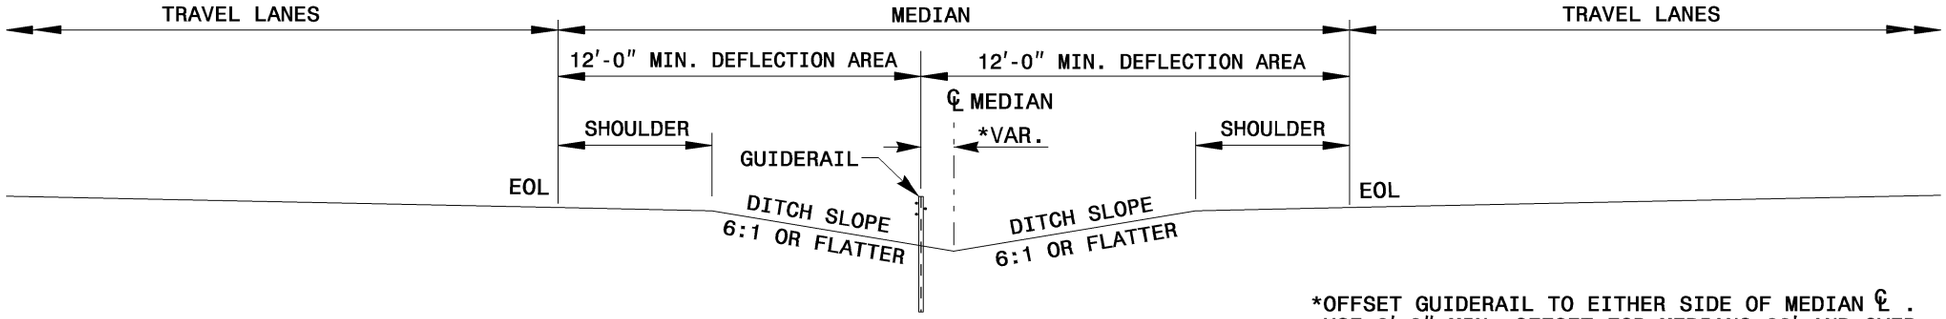

*OFFSET GUIDERAIL TO EITHER SIDE OF MEDIAN ℄ .
USE 8'-0" MIN. OFFSET FOR MEDIANS 60' AND OVER.
USE 4'-0" MIN. OFFSET FOR MEDIANS LESS THAN 60'.

TYPICAL SECTION

(DEFLECTION AREA ON MEDIAN SLOPES)

DOUBLE FACE GUIDERAIL APPLICATION

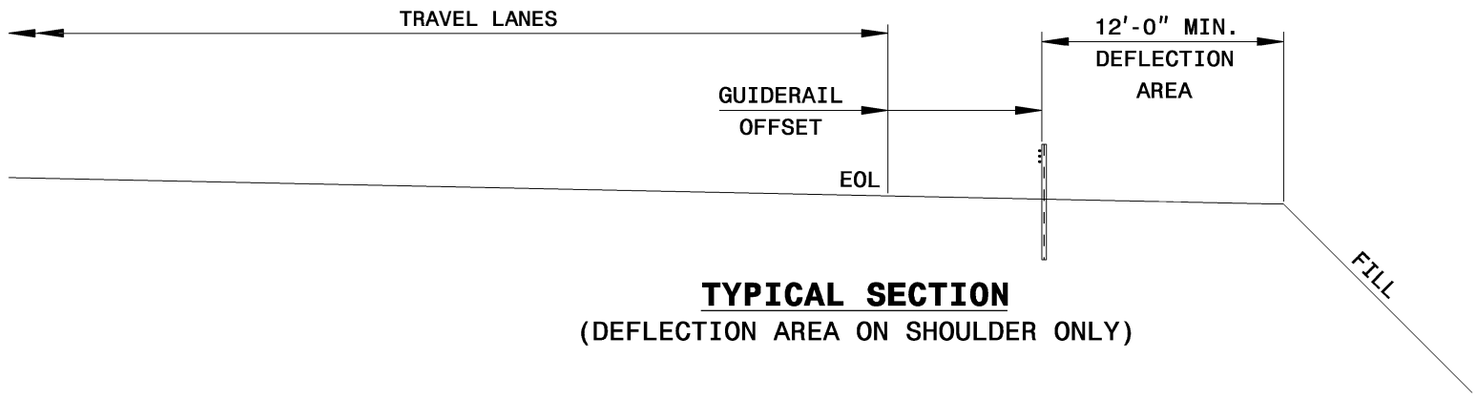

TYPICAL SECTION

(DEFLECTION AREA ON SHOULDER ONLY)

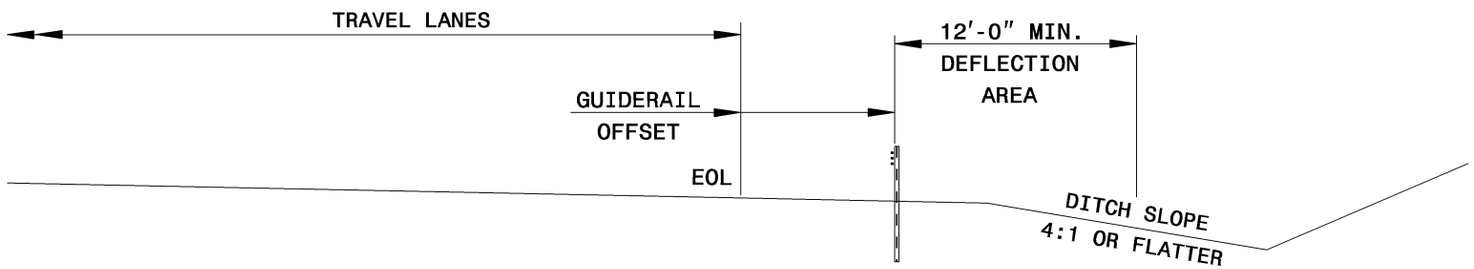

TYPICAL SECTION

(DEFLECTION AREA ON SHOULDER AND DITCH SLOPE)

SINGLE FACE GUIDERAIL APPLICATION

ENGLISH STANDARD DRAWING FOR
CABLE GUIDERAIL
DESIGN AND PLACEMENT

STATE OF
NORTH CAROLINA
DEPT. OF TRANSPORTATION
DIVISION OF HIGHWAYS
RALEIGH, N.C.
7-06
ENGLISH STANDARD DRAWING FOR
CABLE GUIDERAIL
DESIGN AND PLACEMENT
SHEET 4 OF 12
865.01