STATE OF
NORTH CAROLINA
DEPT. OF TRANSPORTATION
DIVISION OF HIGHWAYS
RALEIGH, N.C.

7-06

ENGLISH STANDARD DRAWING FOR
WOVEN WIRE FENCE
WITH STEEL POST

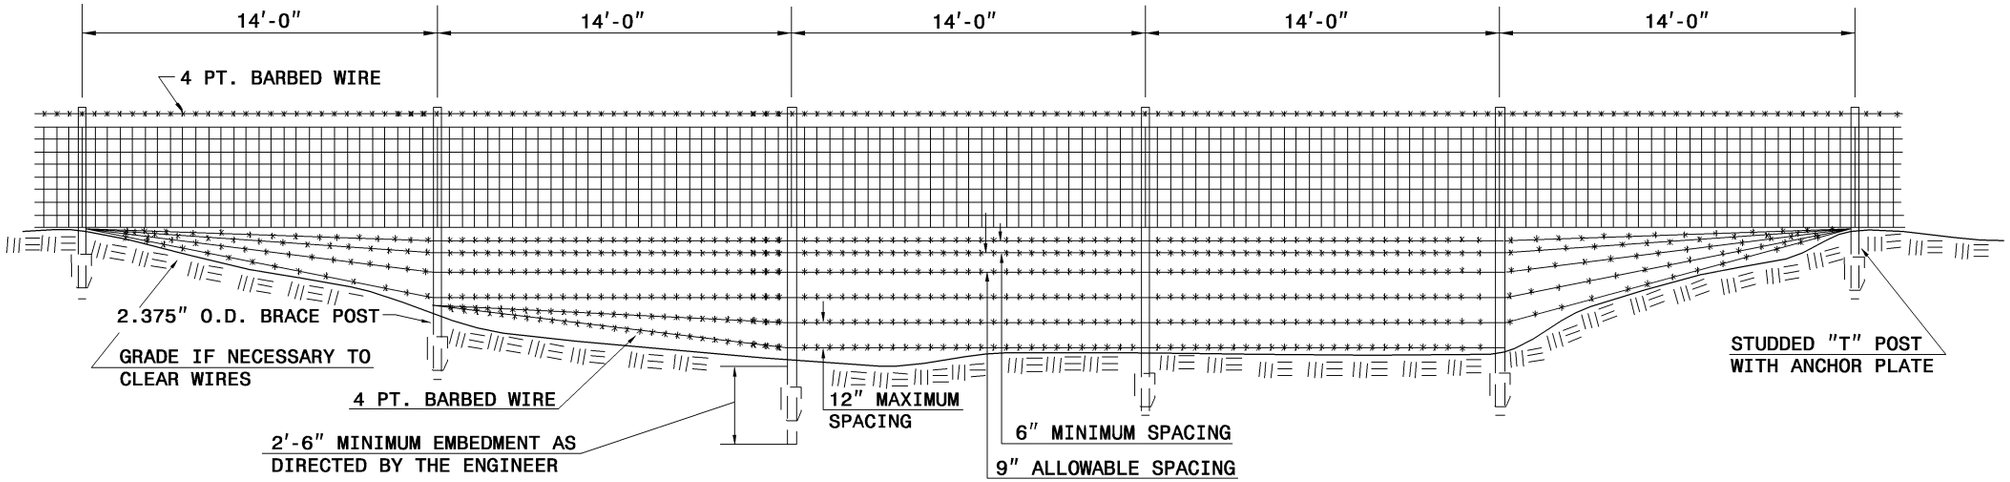

DETAIL OF DITCH CROSSING

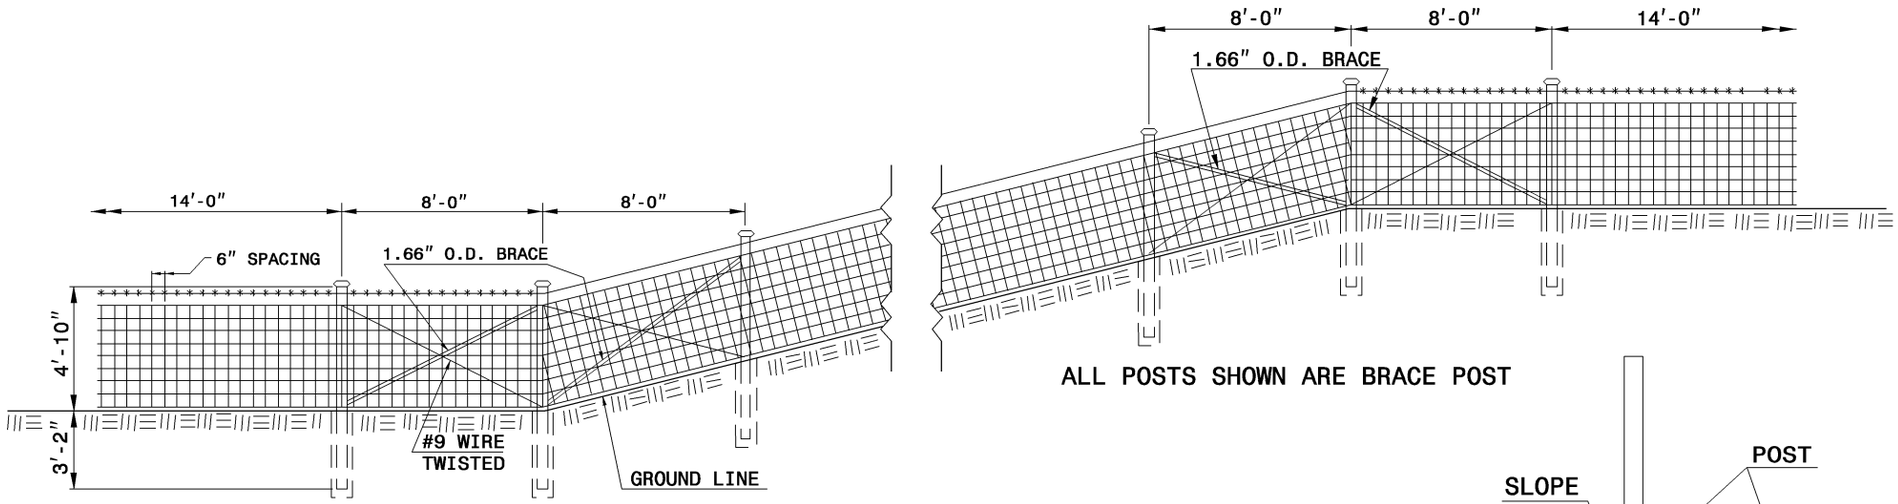

DETAIL SHOWING METHOD OF CONSTRUCTING FENCE ON SHARP BREAK IN GRADE

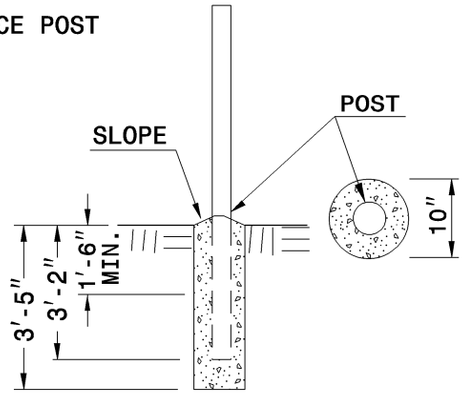

DETAIL OF POST ANCHOR

USE CONCRETE FOOTING ON ALL
CORNER, END, GATE AND BRACE POSTS.

SHEET 2 OF 3

866.03

STATE OF
NORTH CAROLINA
DEPT. OF TRANSPORTATION
DIVISION OF HIGHWAYS
RALEIGH, N.C.

7-06

ENGLISH STANDARD DRAWING FOR
WOVEN WIRE FENCE
WITH STEEL POST

SHEET 2 OF 3

866.03