STATE OF
NORTH CAROLINA
DEPT. OF TRANSPORTATION
DIVISION OF HIGHWAYS
RALEIGH, N.C.

7-06

ENGLISH STANDARD DRAWING FOR

TEMPORARY LANE CLOSURES

DIVIDED MULTI-LANE ROADWAY-2 LANES CLOSED

CLOSURE OF LEFT TWO LANES

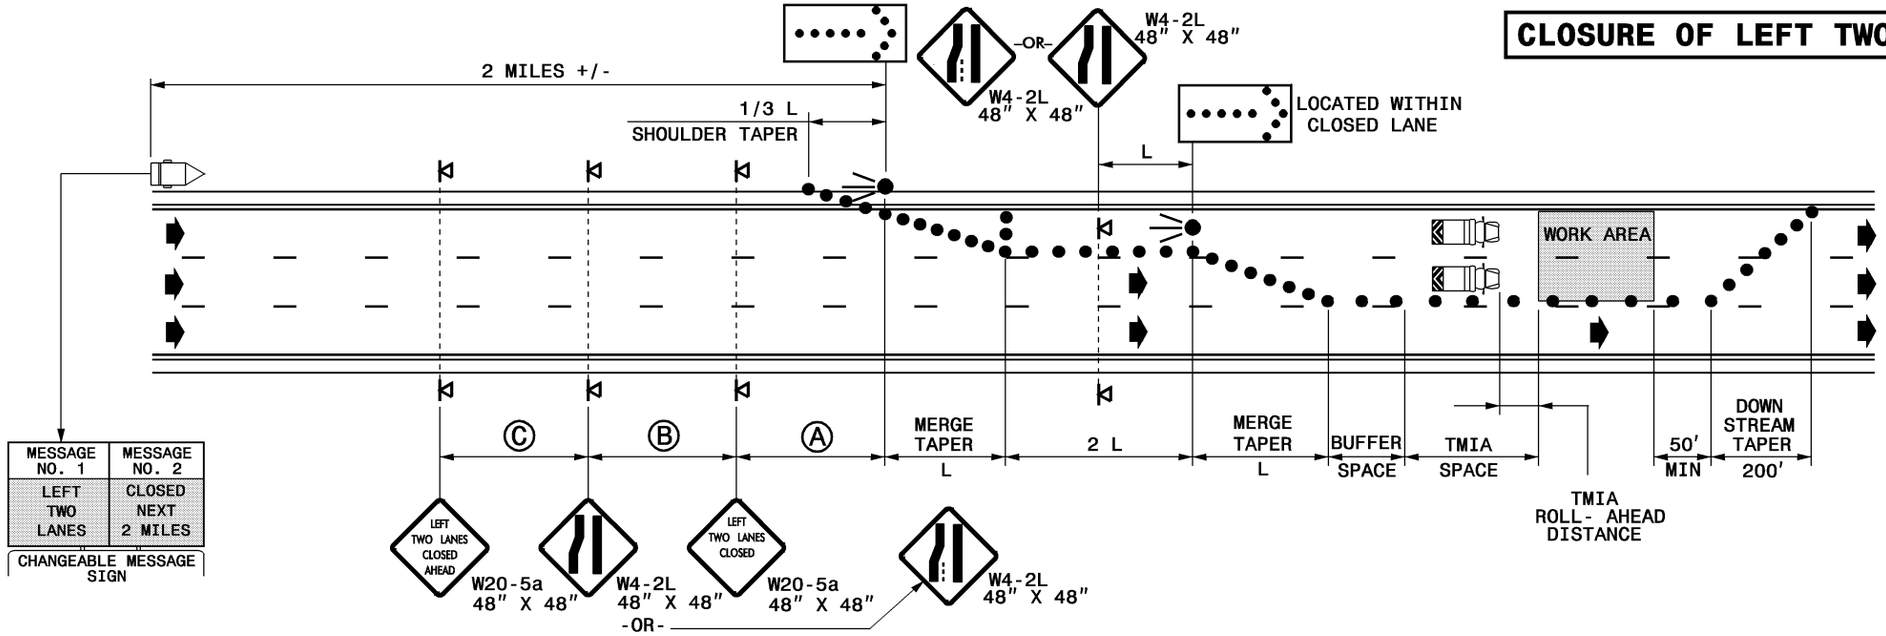

CLOSURE OF RIGHT TWO LANES

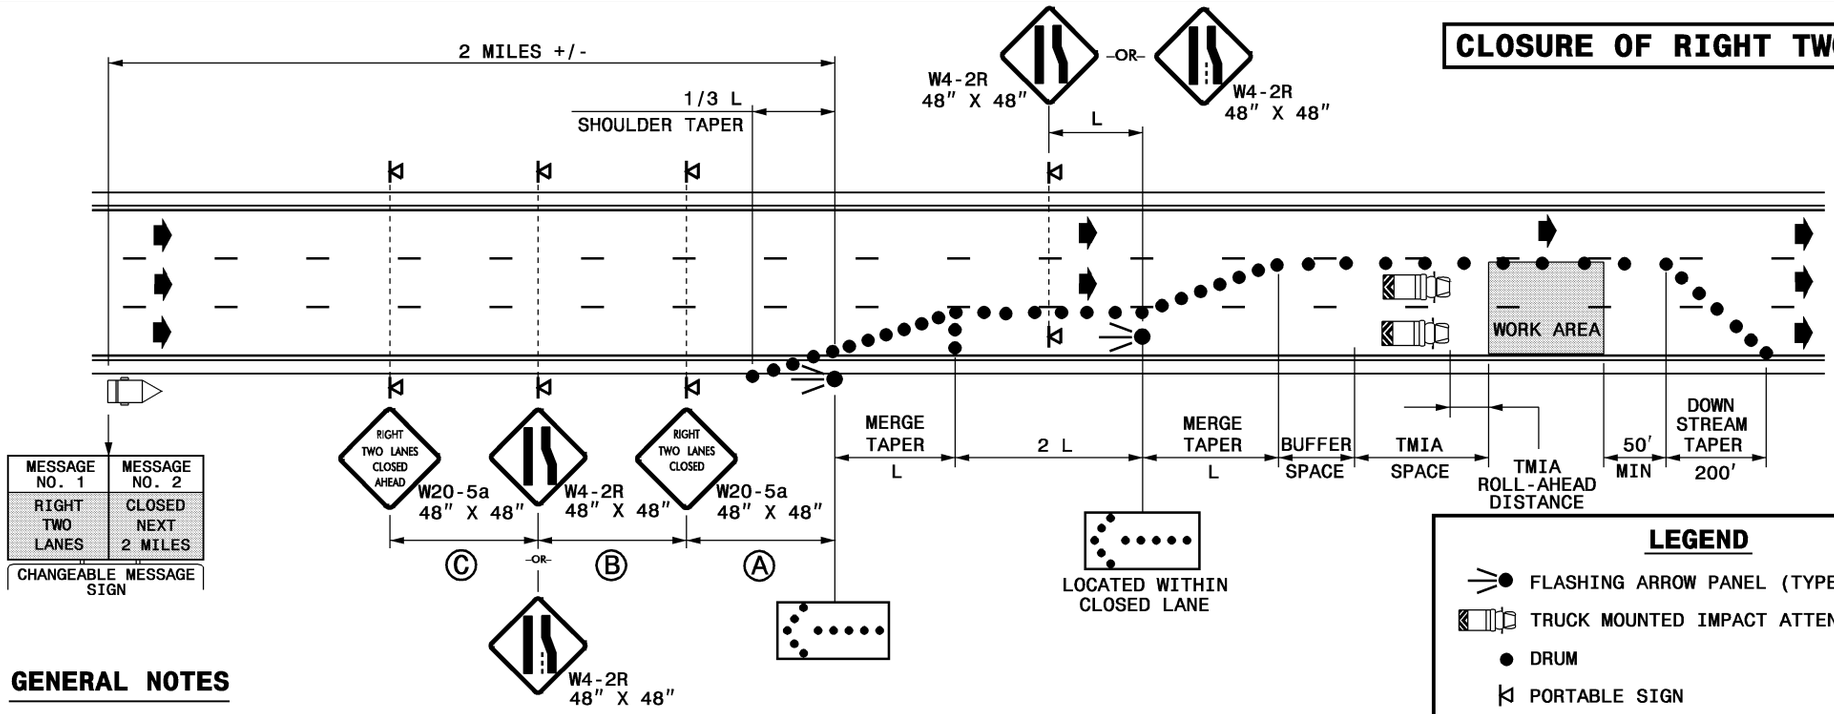

LEGEND

- FLASHING ARROW PANEL (TYPE C)
- TRUCK MOUNTED IMPACT ATTENUATOR (TMIA)
- DRUM
- PORTABLE SIGN
- CHANGEABLE MESSAGE SIGN (CMS)
- DIRECTION OF TRAFFIC FLOW

GENERAL NOTES

1-REFER TO NOTES ON STD. 1101.02 SHEET 3.

2-USE ONLY IN OFF-PEAK HOURS DURING LOWEST TRAFFIC VOLUMES.

STATE OF
NORTH CAROLINA
DEPT. OF TRANSPORTATION
DIVISION OF HIGHWAYS
RALEIGH, N.C.

7-06

ENGLISH STANDARD DRAWING FOR

TEMPORARY LANE CLOSURES

DIVIDED MULTI-LANE ROADWAY-2 LANES CLOSED

SHEET 5 OF 9
1101.02