STATE OF
NORTH CAROLINA
DEPT. OF TRANSPORTATION
DIVISION OF HIGHWAYS
RALEIGH, N.C.

7-06

ENGLISH STANDARD DRAWING FOR
PAVEMENT MARKINGS
INTERCHANGES - EXIT RAMP DECELERATION LANES

SHEET 1 OF 3

1205.03

TAPERED DECELERATION LANE

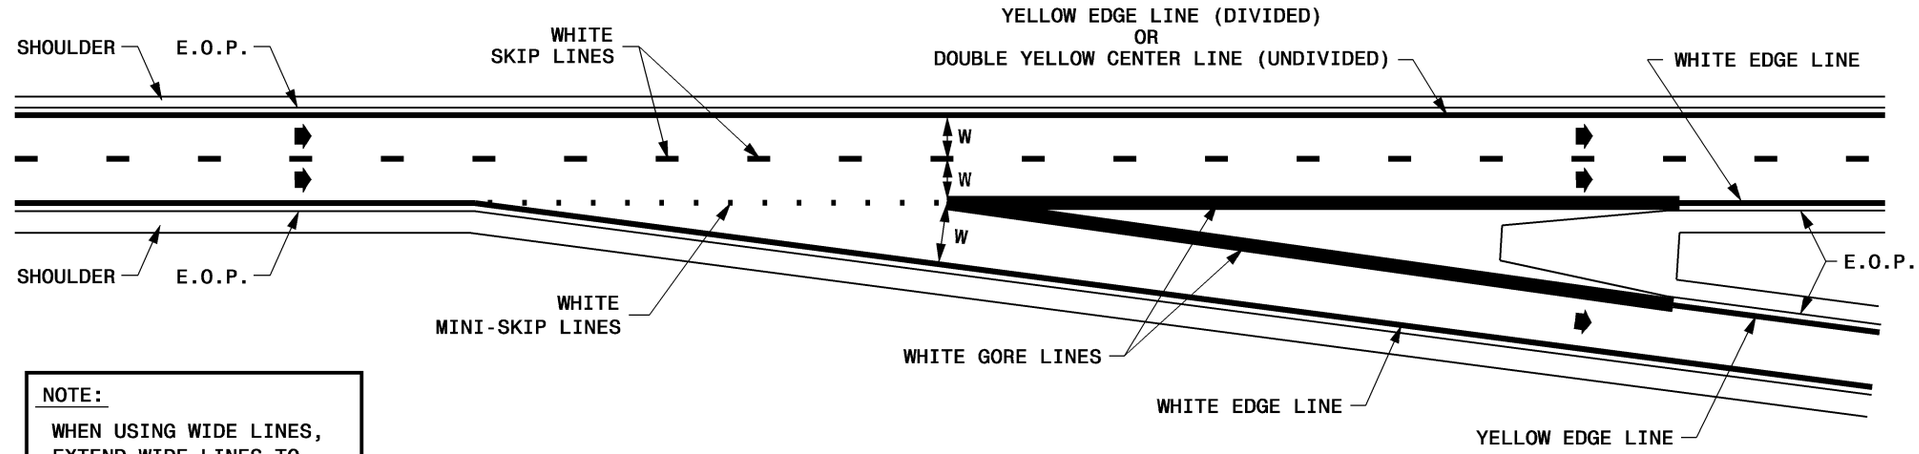

NOTE:
WHEN USING WIDE LINES, EXTEND WIDE LINES TO RAMP TERMINAL.

PARALLEL DECELERATION LANE

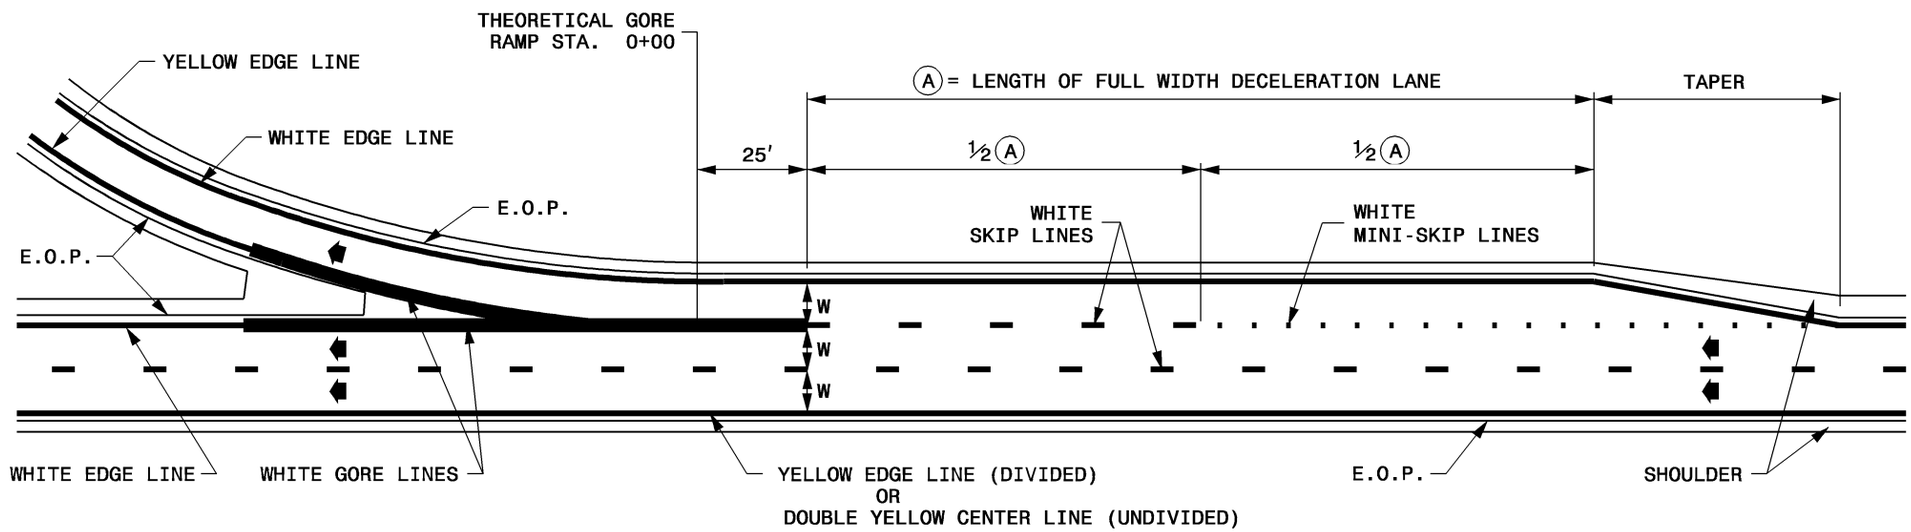

LEGEND

W = WIDTH OF TRAVEL LANE

DIRECTION OF TRAFFIC FLOW

STATE OF
NORTH CAROLINA
DEPT. OF TRANSPORTATION
DIVISION OF HIGHWAYS
RALEIGH, N.C.

7-06

ENGLISH STANDARD DRAWING FOR
PAVEMENT MARKINGS
INTERCHANGES - EXIT RAMP DECELERATION LANES

SHEET 1 OF 3

1205.03