STATE OF NORTH CAROLINA
DEPT. OF TRANSPORTATION
DIVISION OF HIGHWAYS
RALEIGH, N.C.

7-06

ENGLISH STANDARD DRAWING FOR
PAVEMENT MARKINGS
THRU-LANE DROPS

THRU-LANE DROP AT INTERSECTION

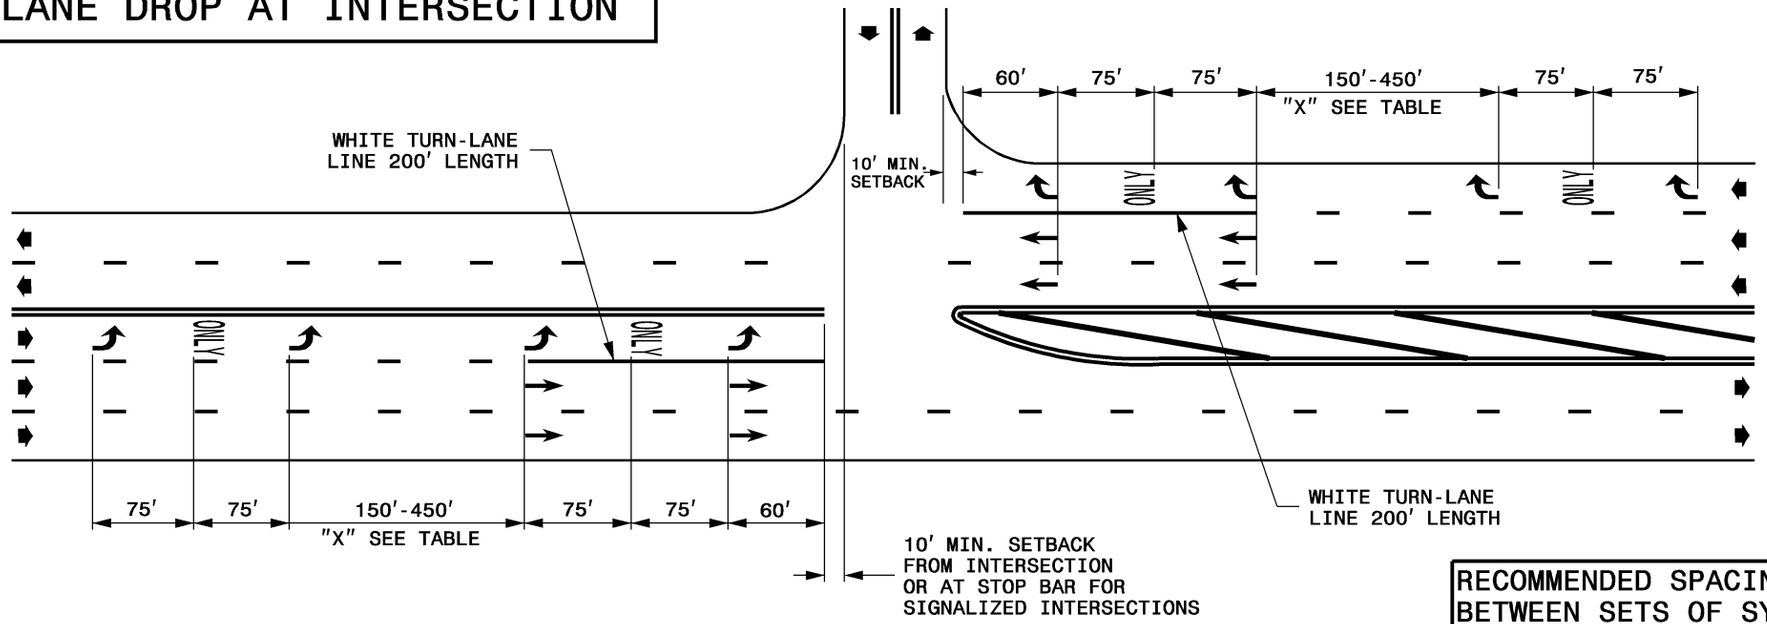

RECOMMENDED SPACING "X" BETWEEN SETS OF SYMBOLS	
SPEED LIMIT (MPH)	SPACING
35 OR LESS	150'
40 - 50	200'
55 OR GREATER	450'

THRU-LANE DROP AT RAMP

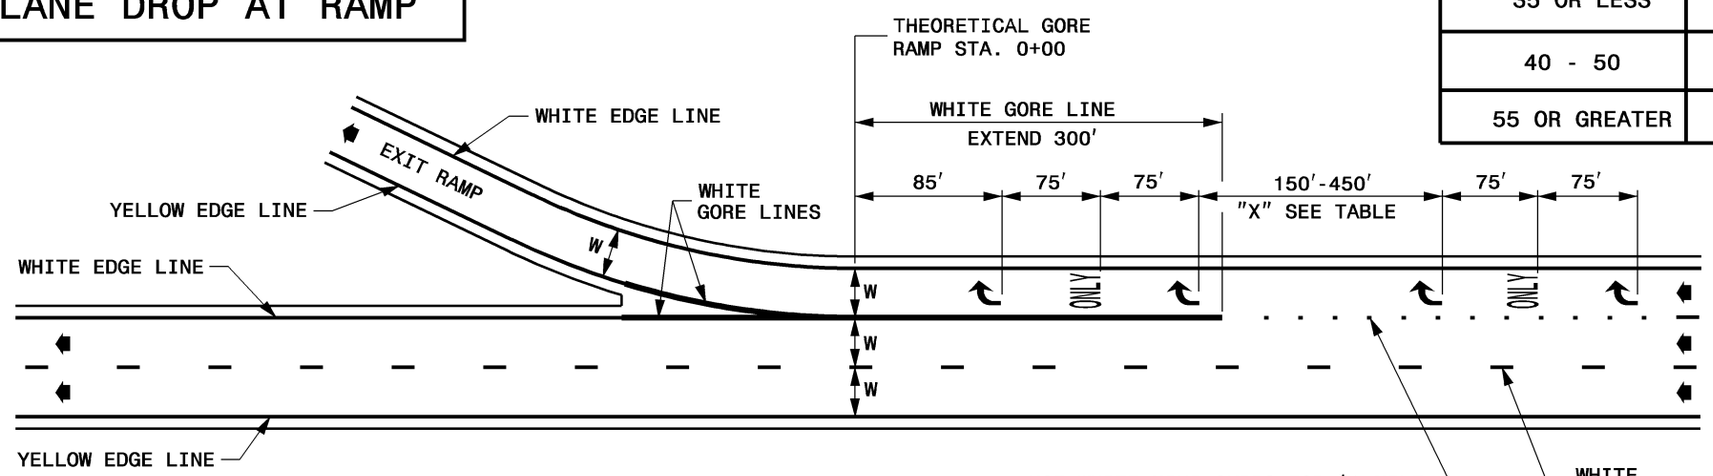

USE WHITE MINI-SKIPS FOR ½ MILE DISTANCE. USE ¼ MILE WHEN THE POSTED SPEED LIMIT IS 45 MPH OR LESS. USE SHORTER DISTANCES IN URBAN AREAS AS DEEMED APPROPRIATE BY THE ENGINEER.

FOR RELATED PAVEMENT MARKING INFORMATION REFER ALSO TO ROADWAY STANDARD DRAWINGS 1205.01, 1205.04 AND 1205.08.

LEGEND

W=WIDTH OF TRAVEL LANE

DIRECTION OF TRAFFIC FLOW

ONLY PAVEMENT MARKING SYMBOLS

SHEET 1 OF 4

1205.06

STATE OF NORTH CAROLINA
DEPT. OF TRANSPORTATION
DIVISION OF HIGHWAYS
RALEIGH, N.C.

7-06

ENGLISH STANDARD DRAWING FOR
PAVEMENT MARKINGS
THRU-LANE DROPS

SHEET 1 OF 4

1205.06