STATE OF NORTH CAROLINA
DEPT. OF TRANSPORTATION
DIVISION OF HIGHWAYS
RALEIGH, N.C.

7-06

ENGLISH STANDARD DRAWING FOR
PAVEMENT MARKINGS
THRU-LANE DROPS

LEFT THRU-LANE DROP
FOUR-LANE ROADWAY TO TWO-LANE ROADWAY

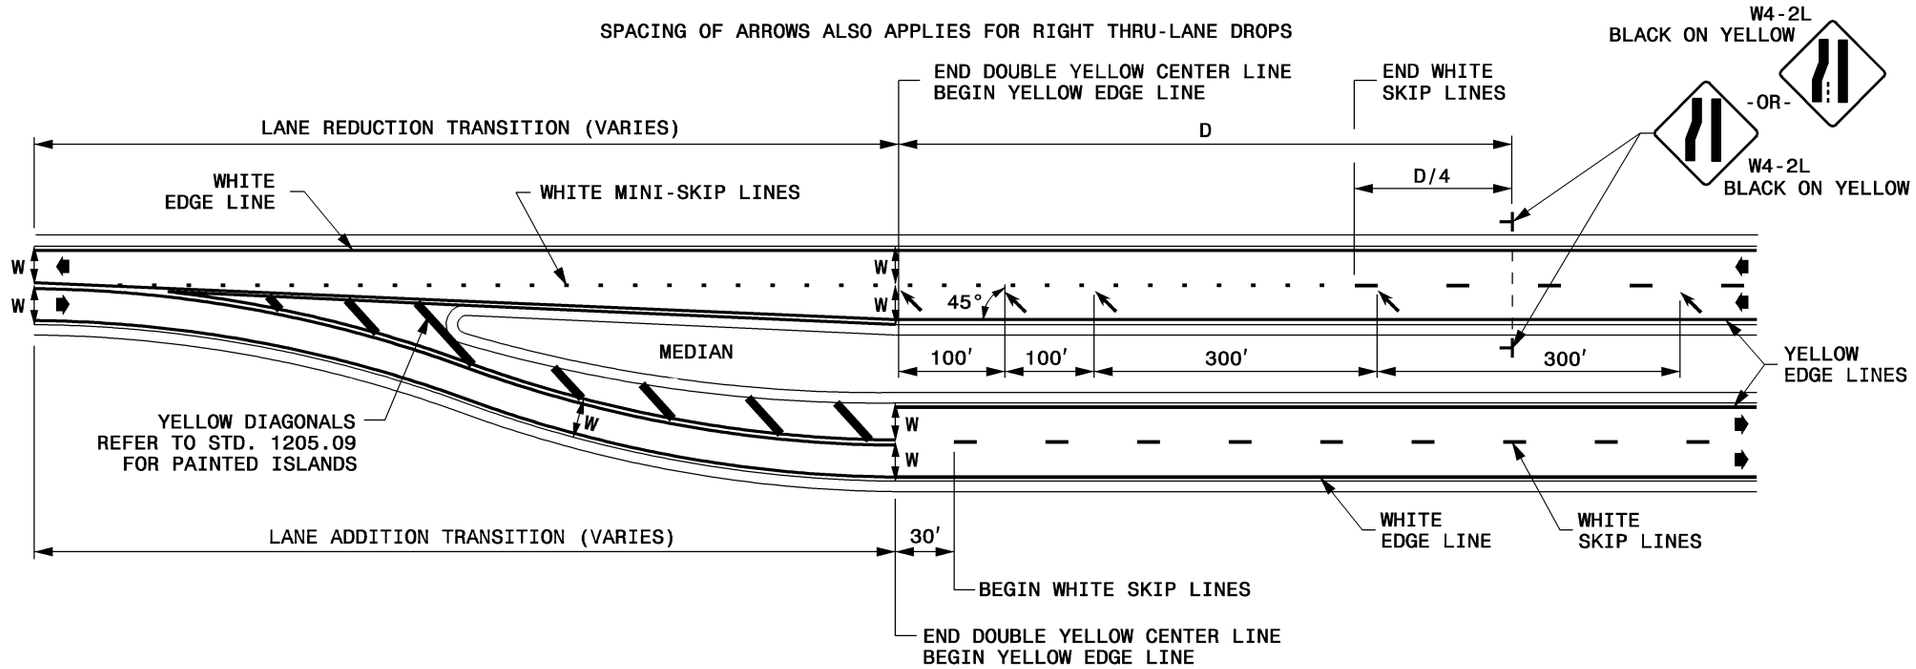

THRU-LANE DROP

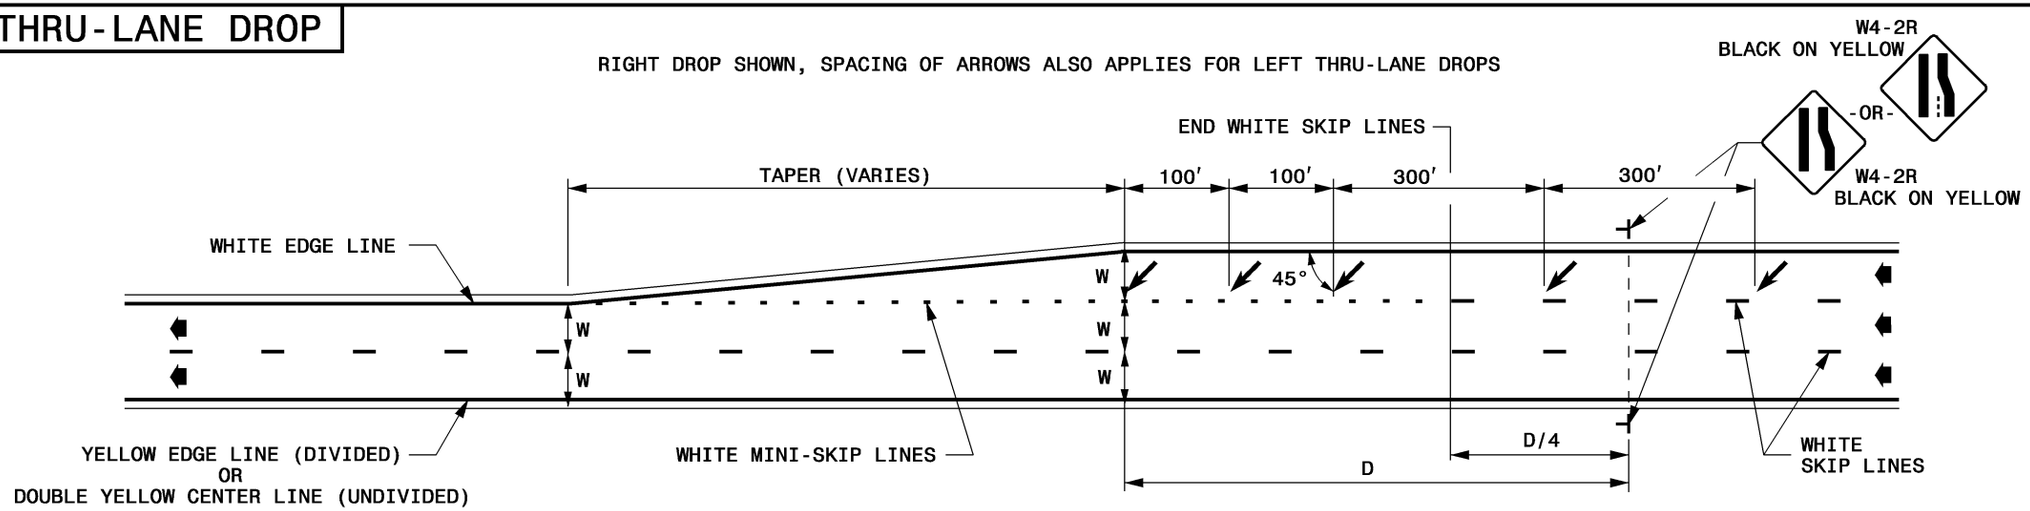

LEGEND

W = WIDTH OF TRAVEL LANE

DIRECTION OF TRAFFIC FLOW

PAVEMENT MARKING SYMBOL

STATIONARY SIGN

GENERAL NOTES

1- REFER TO SIGNING PLANS OR STD. DWG. 1205.06-SHEET 3 OF 3 FOR "D" ADVANCE WARNING SIGN PLACEMENT DISTANCE.

2- REFER TO "MANUAL ON UNIFORM TRAFFIC CONTROL DEVICES" OR SIGNING PLANS FOR ADDITIONAL WARNING SIGNS AND WARNING SIGN DIMENSIONS.

STATE OF NORTH CAROLINA
DEPT. OF TRANSPORTATION
DIVISION OF HIGHWAYS
RALEIGH, N.C.

7-06

ENGLISH STANDARD DRAWING FOR
PAVEMENT MARKINGS
THRU-LANE DROPS

SHEET 2 OF 4
1205.06