STATE OF
NORTH CAROLINA
DEPT. OF TRANSPORTATION
DIVISION OF HIGHWAYS
RALEIGH, N.C.

7-06

ENGLISH STANDARD DRAWING FOR
RAISED PAVEMENT MARKERS
PERMANENT AND TEMPORARY

SHEET 1 OF 1
1251.01

TYPICAL PAVEMENT MARKER

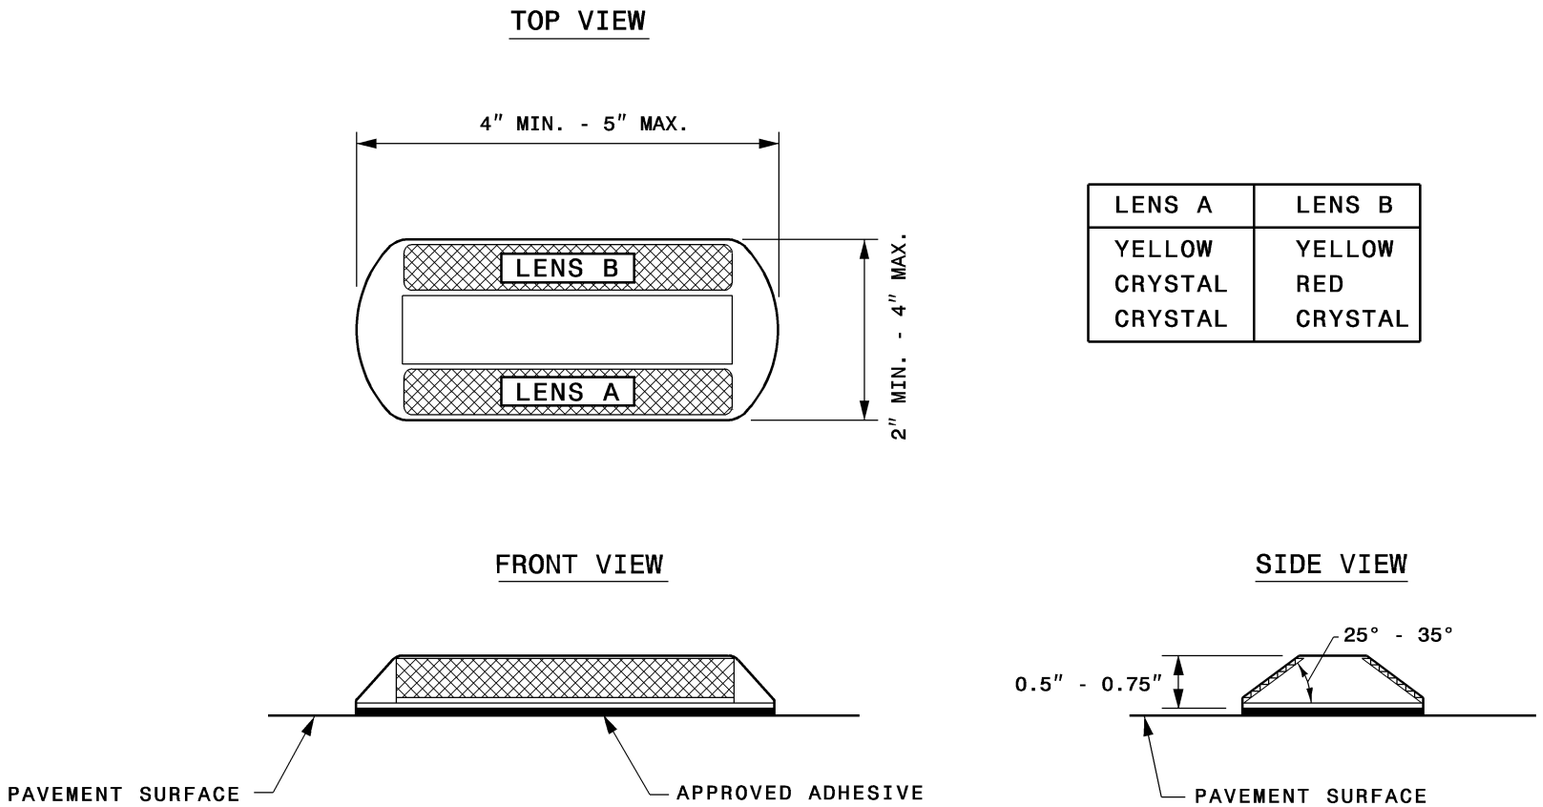

LENS A	LENS B
YELLOW	YELLOW
CRYSTAL	RED
CRYSTAL	CRYSTAL

GENERAL NOTES

1- USE A MINIMUM OF 2 SQUARE INCHES FOR THE AREA OF EACH REFLECTIVE LENS.

2- FOR A COMPLETE LISTING OF PAVEMENT MARKERS AND ADHESIVES ACCEPTABLE FOR USE IN NORTH CAROLINA, REFER TO THE NCDOT WORK ZONE TRAFFIC CONTROL UNIT APPROVED PRODUCTS LIST AT:

http://www.doh.dot.state.nc.us/construction/wztc/Apv_Prod/apv_prod.htm

STATE OF
NORTH CAROLINA
DEPT. OF TRANSPORTATION
DIVISION OF HIGHWAYS
RALEIGH, N.C.

7-06

ENGLISH STANDARD DRAWING FOR
RAISED PAVEMENT MARKERS
PERMANENT AND TEMPORARY

SHEET 1 OF 1
1251.01