STATE OF
NORTH CAROLINA
DEPT. OF TRANSPORTATION
DIVISION OF HIGHWAYS
RALEIGH, N.C.

7-06

ENGLISH STANDARD DRAWING FOR

SILT BASIN TYPE 'B'

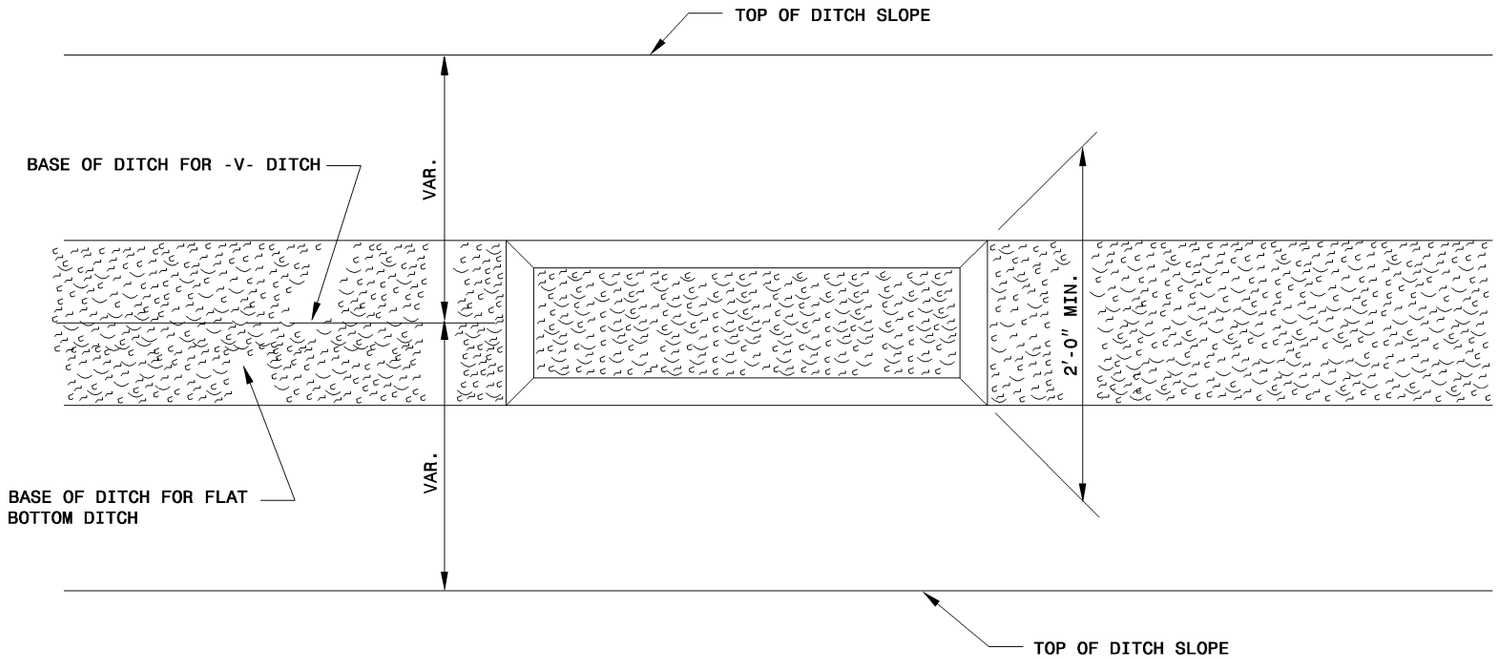

PLAN

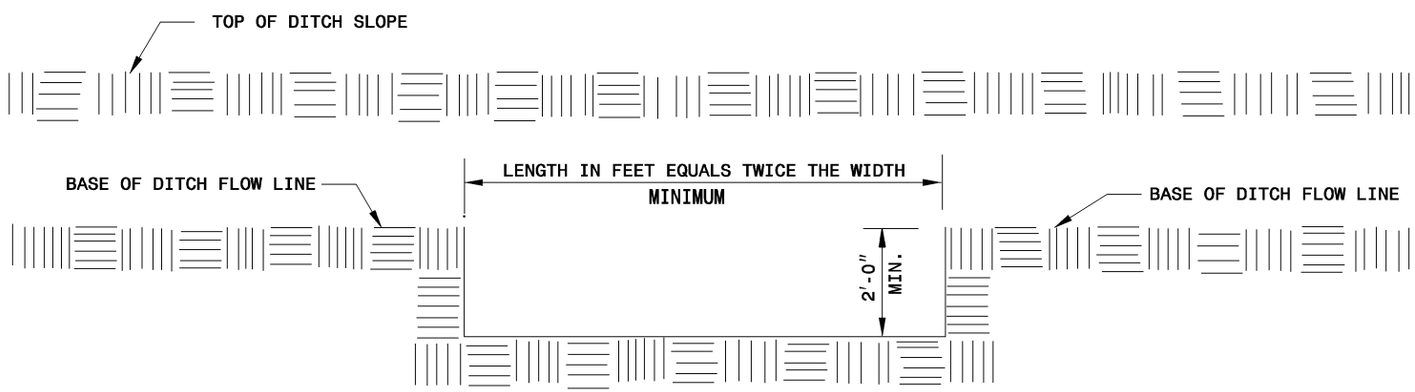

ELEVATION

SHEET 1 OF 1

1630.02

STATE OF
NORTH CAROLINA
DEPT. OF TRANSPORTATION
DIVISION OF HIGHWAYS
RALEIGH, N.C.

7-06

ENGLISH STANDARD DRAWING FOR

SILT BASIN TYPE 'B'

SHEET 1 OF 1

1630.02