STATE OF
NORTH CAROLINA
DEPT. OF TRANSPORTATION
DIVISION OF HIGHWAYS
RALEIGH, N.C.

7-06

ENGLISH STANDARD DRAWING FOR

**TEMPORARY SILT DITCH**

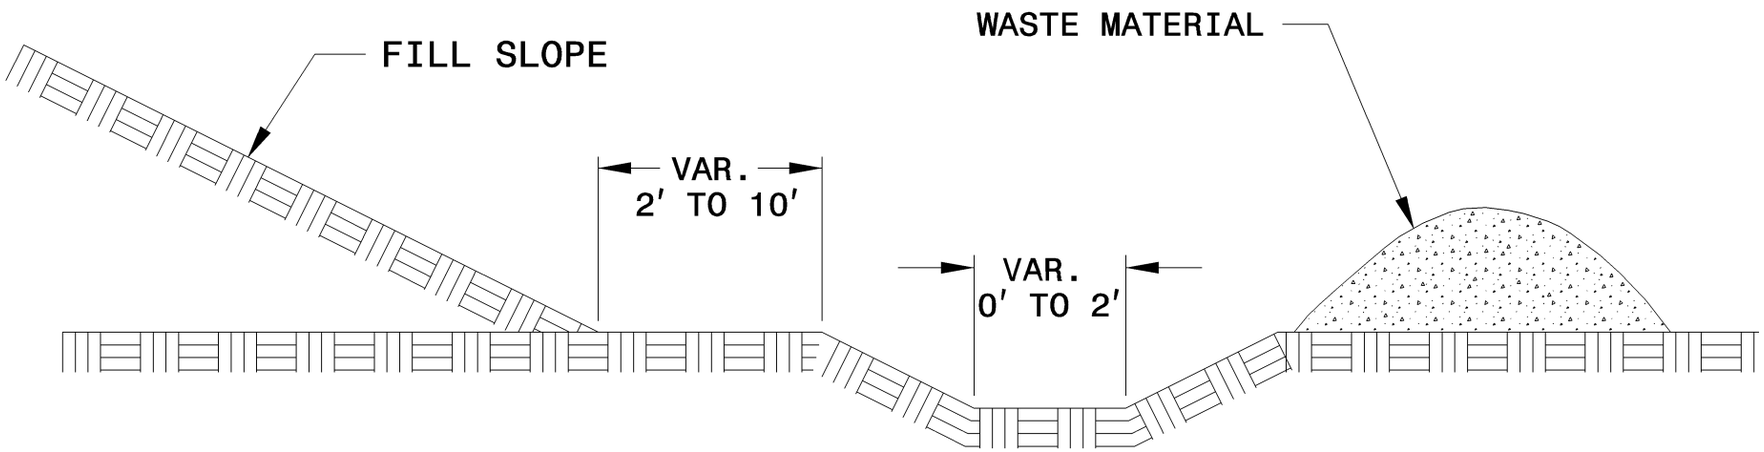


CROSS SECTIONAL VIEW

SHEET 1 OF 1

**1630.03**

STATE OF
NORTH CAROLINA
DEPT. OF TRANSPORTATION
DIVISION OF HIGHWAYS
RALEIGH, N.C.

7-06

ENGLISH STANDARD DRAWING FOR

**TEMPORARY SILT DITCH**

SHEET 1 OF 1

**1630.03**