STATE OF
NORTH CAROLINA
DEPT. OF TRANSPORTATION
DIVISION OF HIGHWAYS
RALEIGH, N.C.

7-06

ENGLISH STANDARD DRAWING FOR

SPECIAL STILLING BASIN

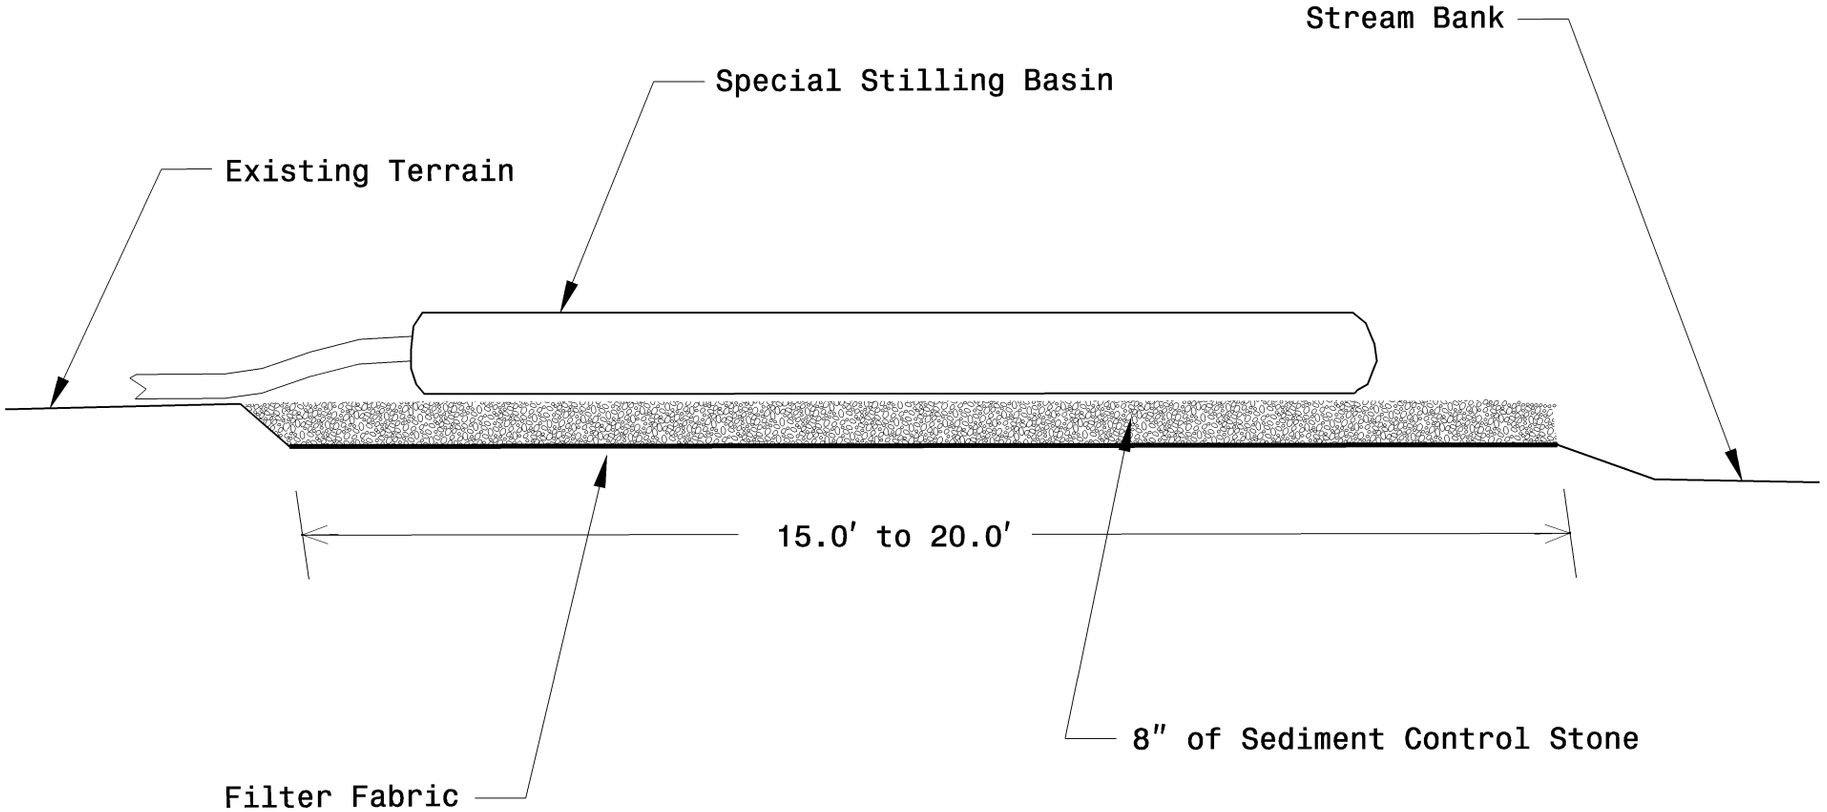

Note: Provide Stabilized Outlet to Streambank

Not To Scale

SHEET 1 OF 1

1630.06

STATE OF
NORTH CAROLINA
DEPT. OF TRANSPORTATION
DIVISION OF HIGHWAYS
RALEIGH, N.C.

7-06

ENGLISH STANDARD DRAWING FOR

SPECIAL STILLING BASIN

SHEET 1 OF 1

1630.06