STATE OF
NORTH CAROLINA
DEPT. OF TRANSPORTATION
DIVISION OF HIGHWAYS
RALEIGH, N.C.

7-06

ENGLISH STANDARD DRAWING FOR

ROCK PIPE INLET SEDIMENT TRAP TYPE 'A'

NOTE:

USE CLASS 'B' EROSION CONTROL STONE FOR STRUCTURAL STONE.

USE NO. 5 OR NO. 57 STONE FOR SEDIMENT CONTROL.

CONSTRUCT TOP OF BERM A MINIMUM OF ONE FOOT BELOW THE SHOULDER OR DIVERSION POINT.

PROVIDE A TOTAL SEDIMENT TRAP VOLUME OF 1800± CUBIC FEET PER ACRE OF DISTURBED AREA. SOME OF THE REQUIRED VOLUME MAY BE PROVIDED BY UP OR DOWNSTREAM CONTROLS.

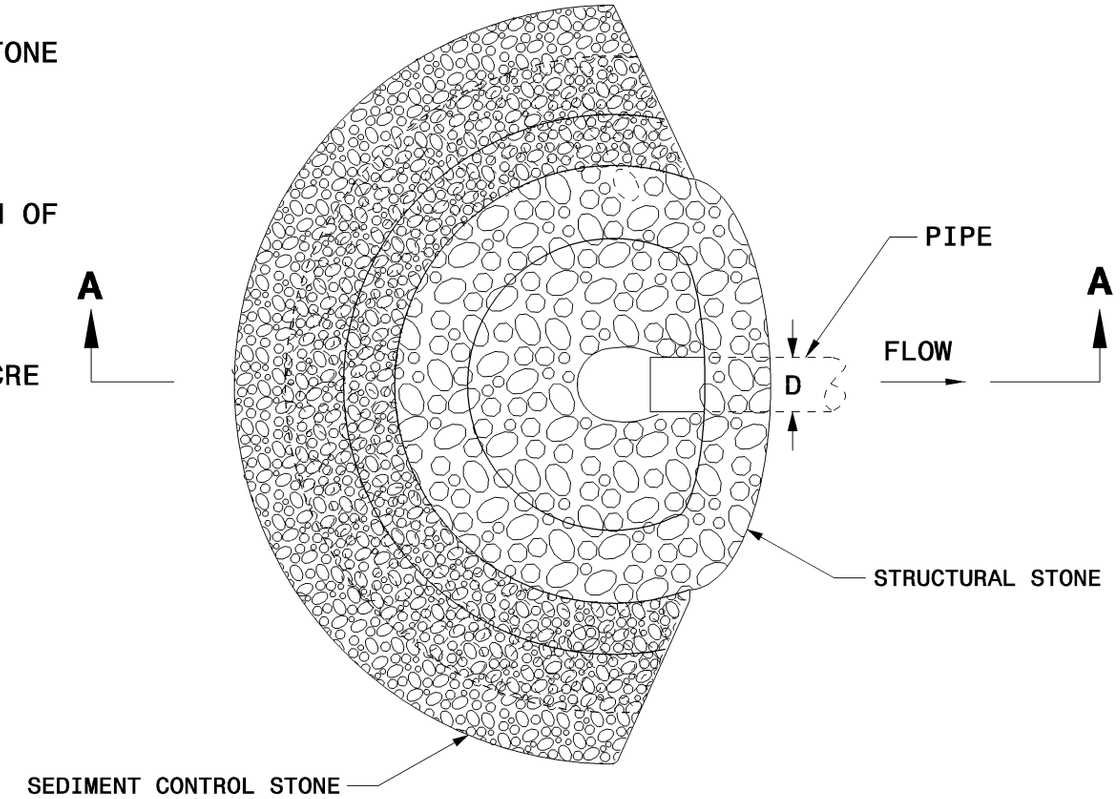

PLAN

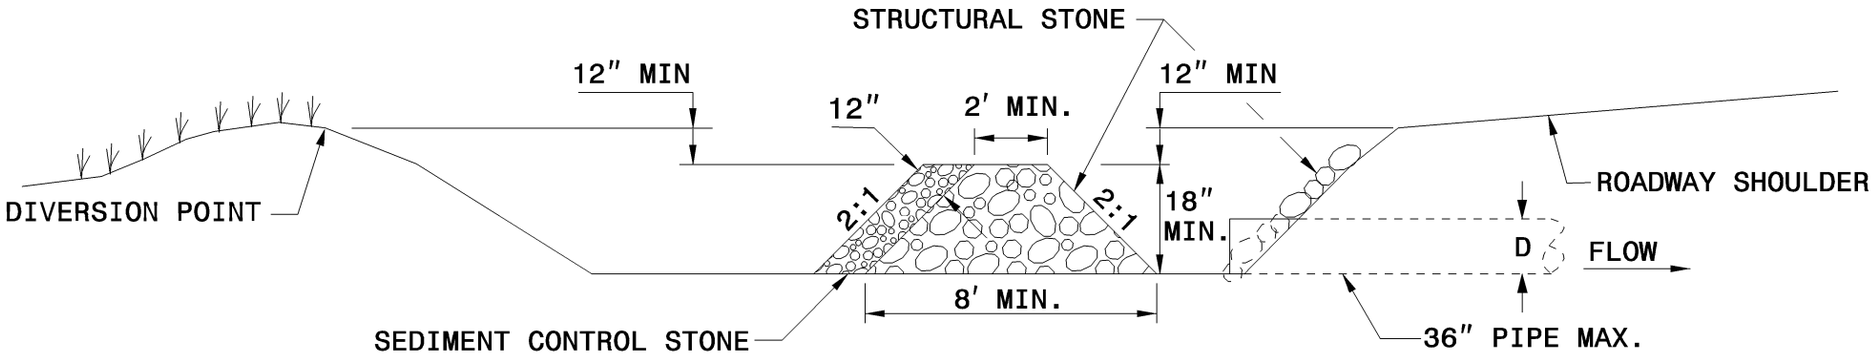

SECTION A-A

SHEET 1 OF 1

1635.01

STATE OF
NORTH CAROLINA
DEPT. OF TRANSPORTATION
DIVISION OF HIGHWAYS
RALEIGH, N.C.

7-06

ENGLISH STANDARD DRAWING FOR

ROCK PIPE INLET SEDIMENT TRAP TYPE 'A'

SHEET 1 OF 1

1635.01