STATE OF
NORTH CAROLINA
DEPT. OF TRANSPORTATION
DIVISION OF HIGHWAYS
RALEIGH, N.C.

7-06

ENGLISH STANDARD DRAWING FOR

FIBER-OPTIC CABLE

SPARE CABLE STORAGE

SHEET 1 OF 1

1730.01

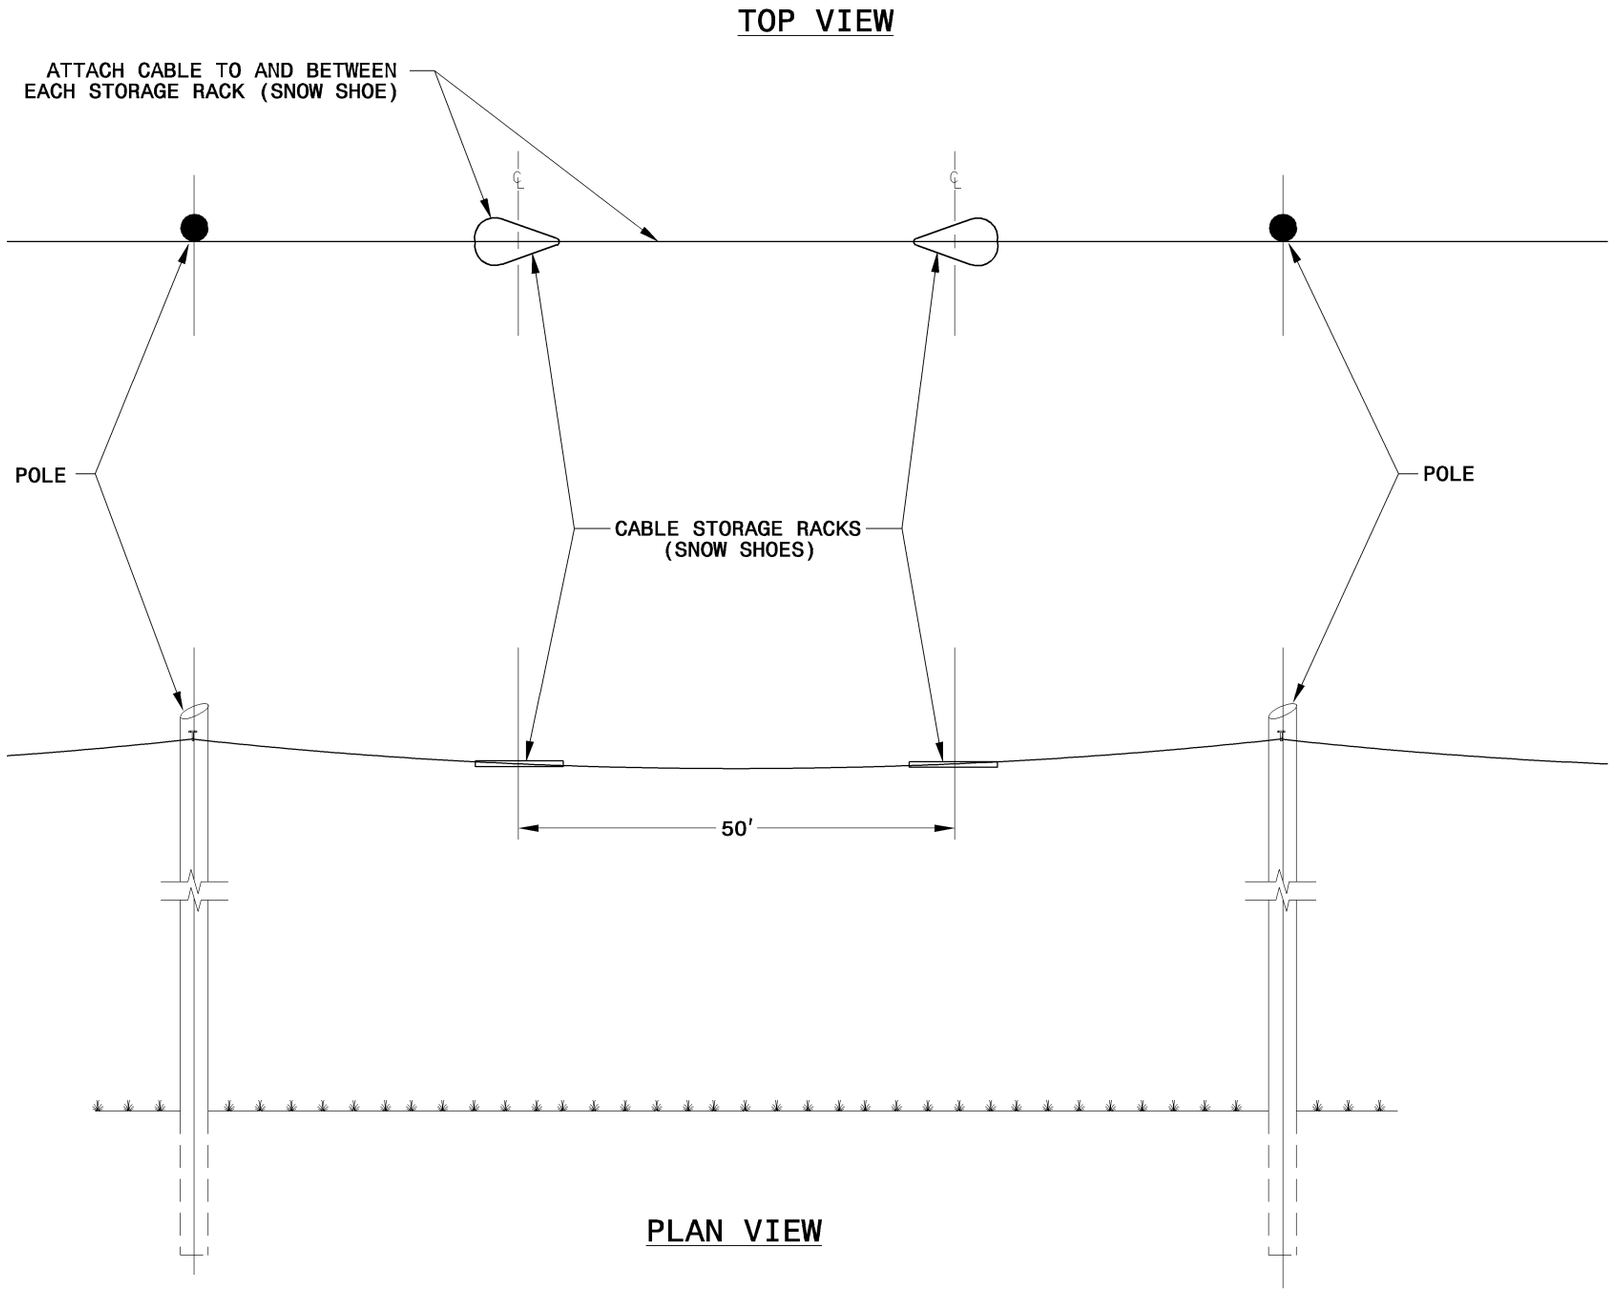

STATE OF
NORTH CAROLINA
DEPT. OF TRANSPORTATION
DIVISION OF HIGHWAYS
RALEIGH, N.C.

7-06

ENGLISH STANDARD DRAWING FOR

FIBER-OPTIC CABLE

SPARE CABLE STORAGE

SHEET 1 OF 1

1730.01