ALTERNATIVES C1 & C2

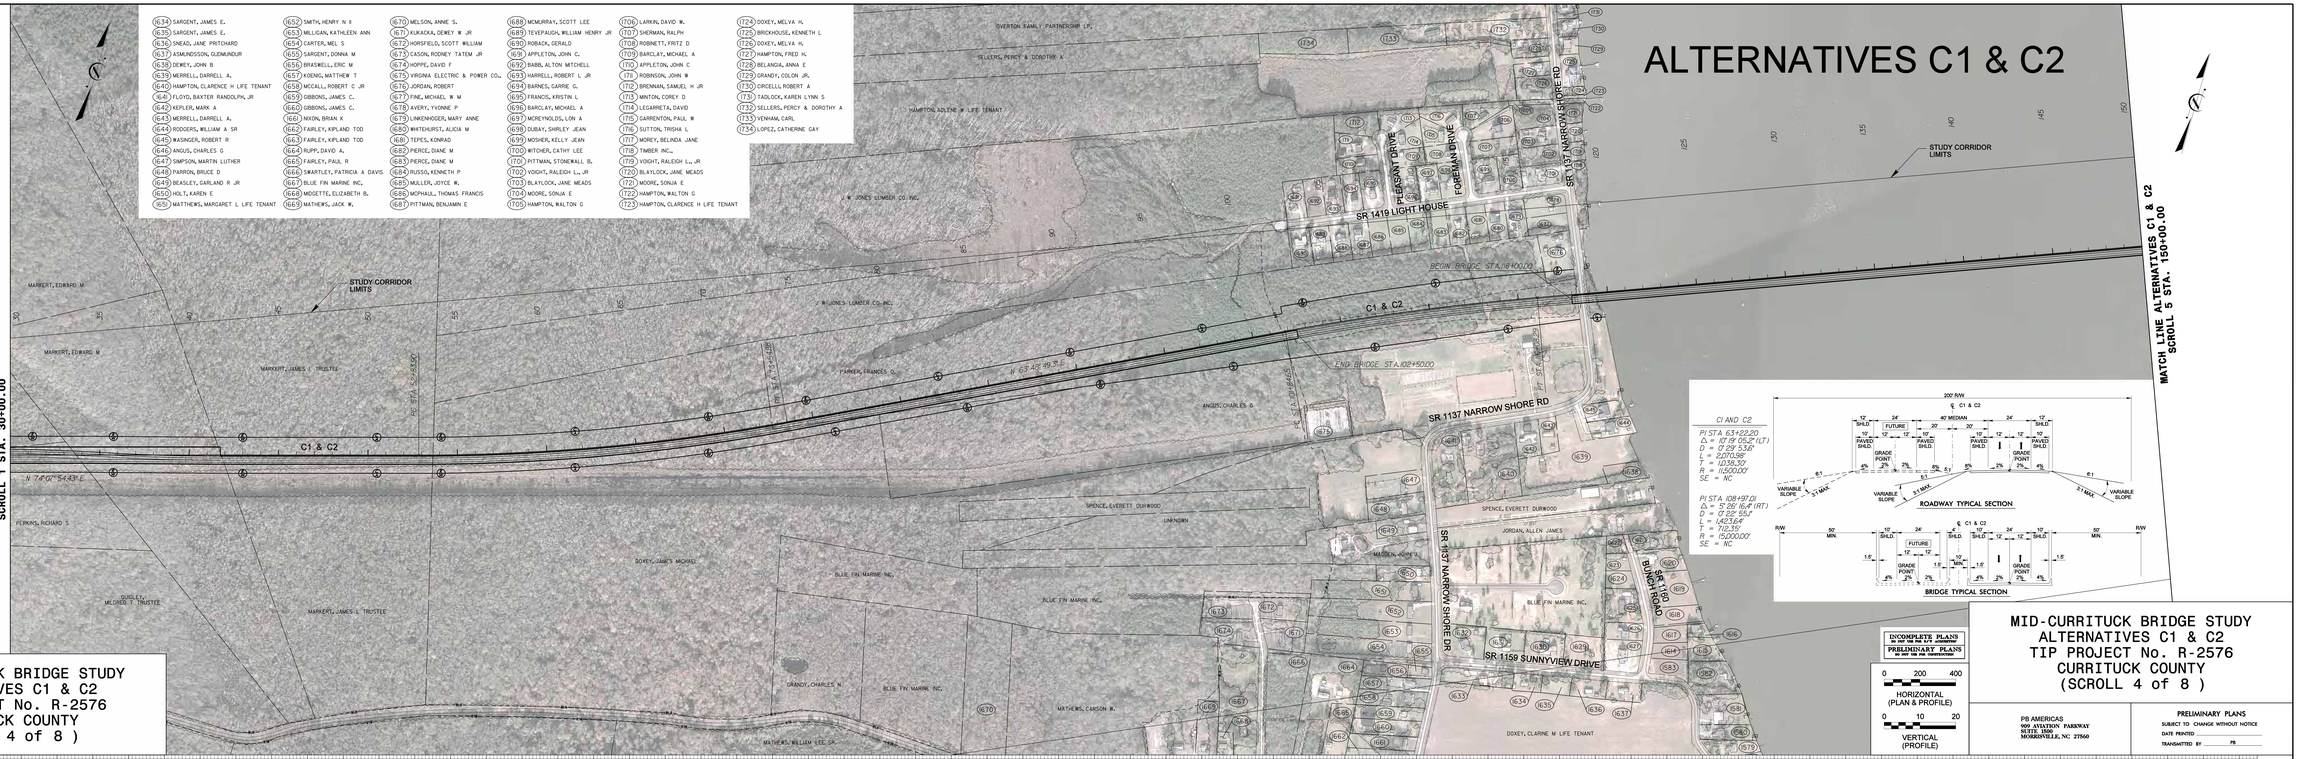

INCOMPLETE PLANS
PRELIMINARY PLANS

0 200 400
HORIZONTAL (PLAN & PROFILE)
0 10 20
VERTICAL (PROFILE)

MID-CURRITUCK BRIDGE STUDY
ALTERNATIVES C1 & C2
TIP PROJECT No. R-2576
CURRITUCK COUNTY
(SCROLL 4 of 8)

MID-CURRITUCK BRIDGE STUDY
ALTERNATIVES C1 & C2
TIP PROJECT No. R-2576
CURRITUCK COUNTY
(SCROLL 4 of 8)

PB AMERICAS
9001 AVIATION PARKWAY
SUITE 1500
MORRISVILLE, NC 27560
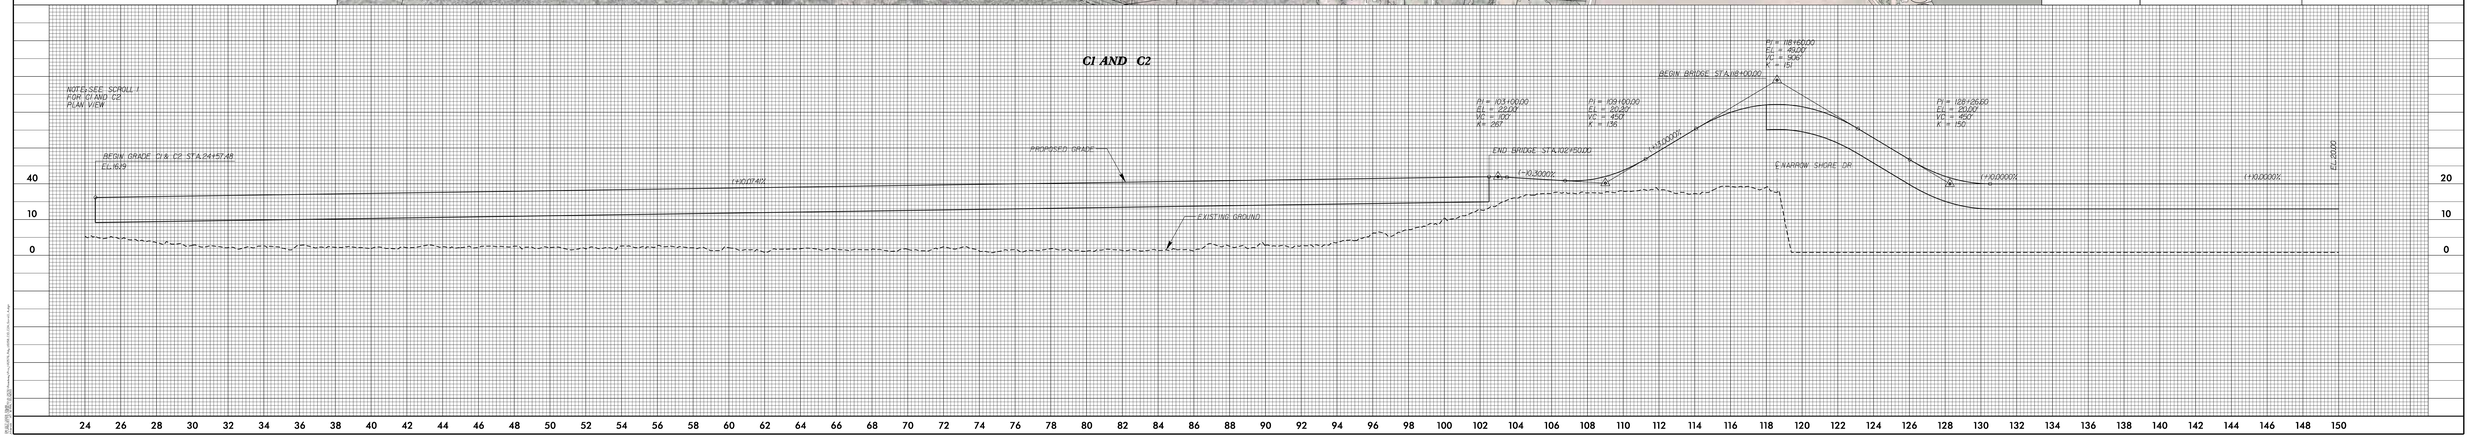
PRELIMINARY PLANS
SUBJECT TO CHANGE WITHOUT NOTICE
DATE PRINTED
TRANSMITTED BY PB