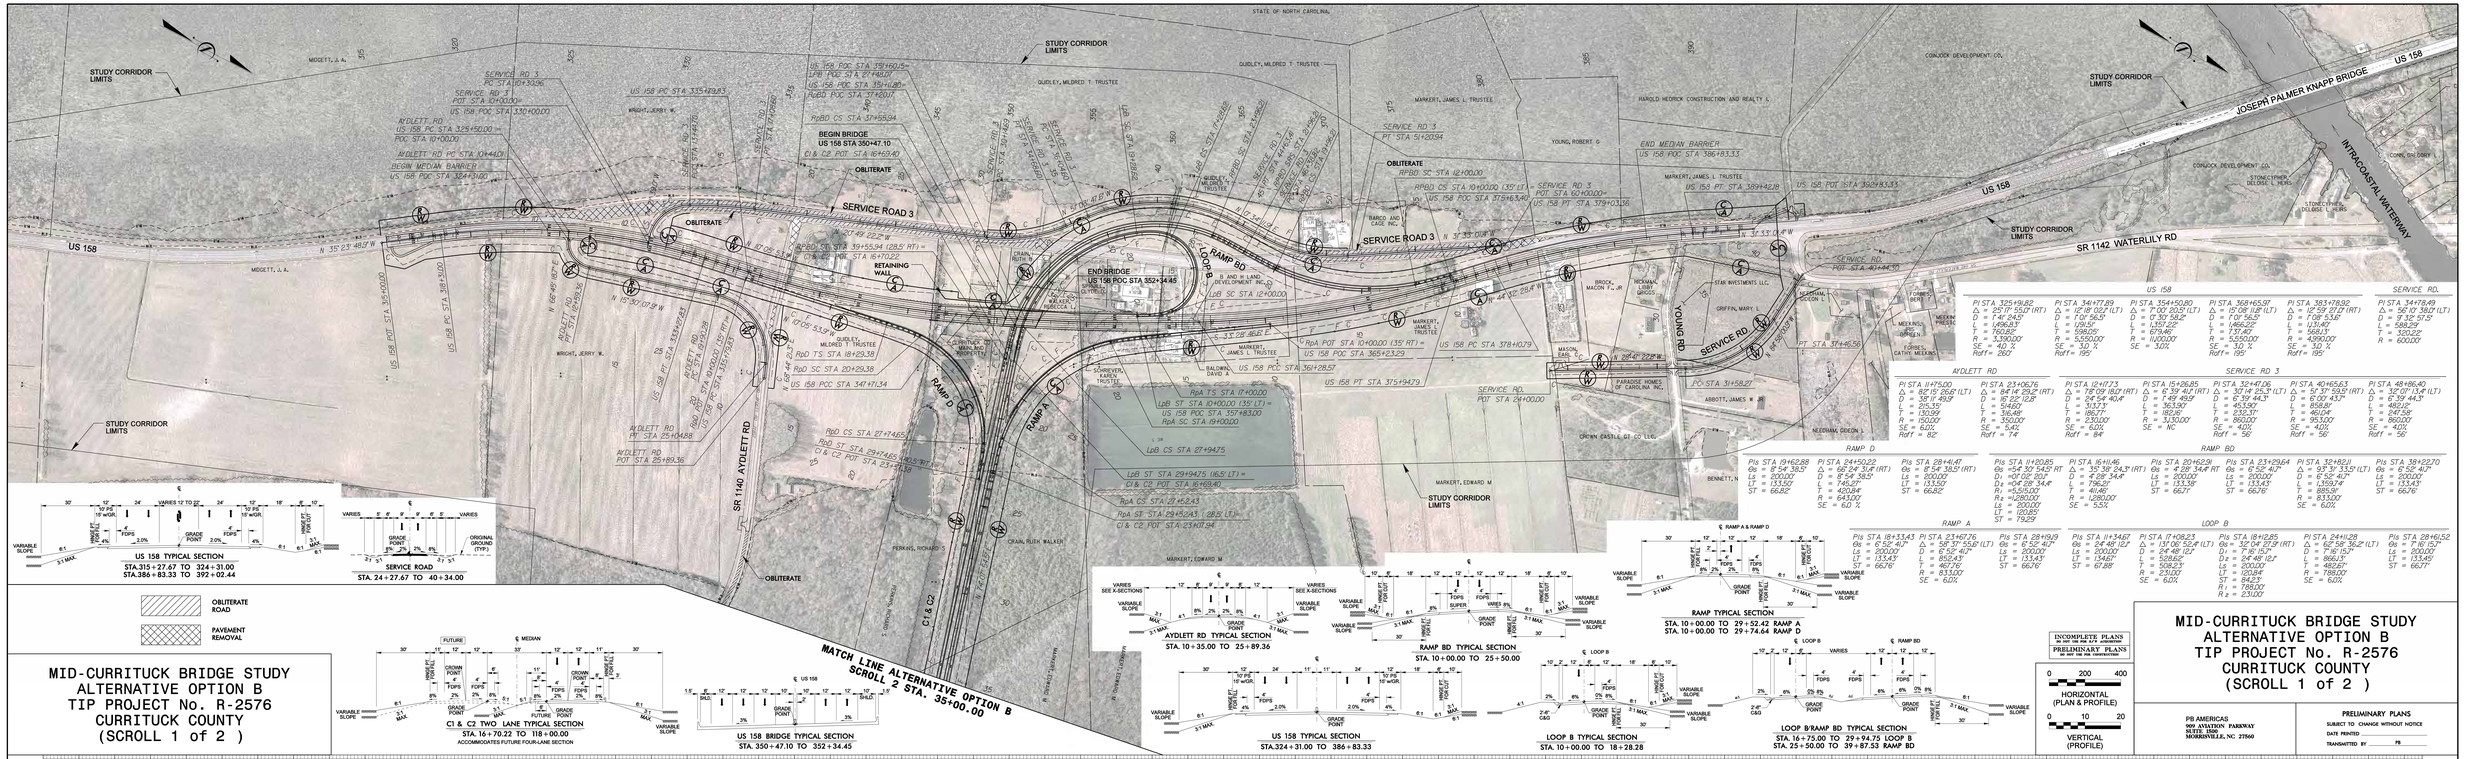

US 158 TYPICAL SECTION
STA.315+27.67 TO 324+31.00
STA.386+83.33 TO 392+02.44

SERVICE ROAD
STA. 24+27.67 TO 40+34.00

OBLITERATE ROAD

PAVEMENT REMOVAL

MID-CURRITUCK BRIDGE STUDY
ALTERNATIVE OPTION B
TIP PROJECT No. R-2576
CURRITUCK COUNTY
(SCROLL 1 of 2)

CI & C2 TWO LANE TYPICAL SECTION
STA. 16+70.22 TO 118+00.00
ACCOMMODATES FUTURE FOUR-LANE SECTION

US 158 BRIDGE TYPICAL SECTION
STA. 350+47.10 TO 352+34.45

AYDLETT RD TYPICAL SECTION
STA. 10+35.00 TO 25+89.36

RAMP BD TYPICAL SECTION
STA. 10+00.00 TO 25+50.00

RAMP TYPICAL SECTION
STA. 10+00.00 TO 29+52.42 RAMP A
STA. 10+00.00 TO 29+74.64 RAMP D

US 158 TYPICAL SECTION
STA.324+31.00 TO 386+83.33

LOOP B TYPICAL SECTION
STA. 10+00.00 TO 18+28.28

LOOP B/RAMP BD TYPICAL SECTION
STA. 16+75.00 TO 29+94.75 LOOP B
STA. 25+50.00 TO 39+87.53 RAMP BD

INCOMPLETE PLANS
PRELIMINARY PLANS

0 200 400
HORIZONTAL
(PLAN & PROFILE)

0 10 20
VERTICAL
(PROFILE)

MID-CURRITUCK BRIDGE STUDY
ALTERNATIVE OPTION B
TIP PROJECT No. R-2576
CURRITUCK COUNTY
(SCROLL 1 of 2)

PB AMERICAS
9009 AVIATION PARKWAY
SUITE 1500
MORRISVILLE, NC 27560
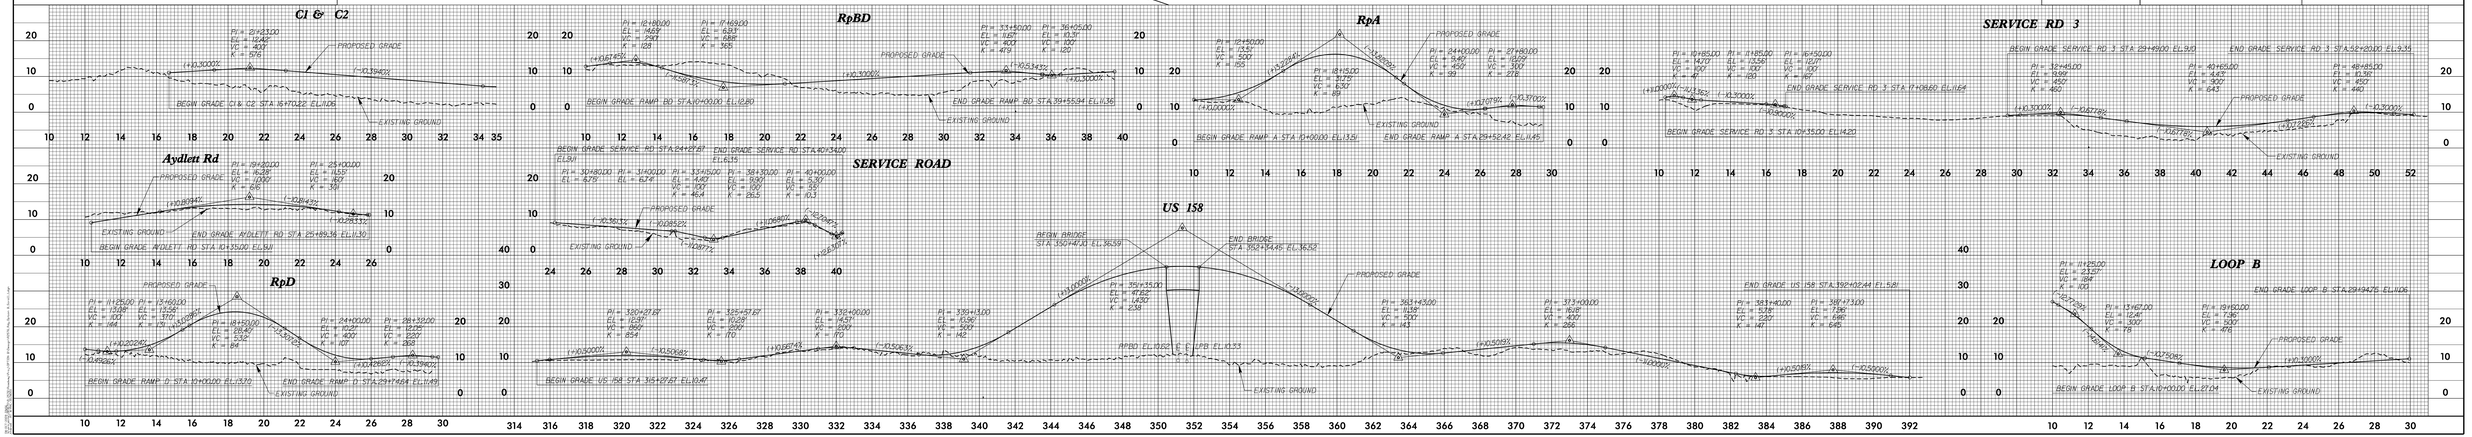
PRELIMINARY PLANS
SUBJECT TO CHANGE WITHOUT NOTICE
DATE PRINTED _____
TRANSMITTED BY _____ PB