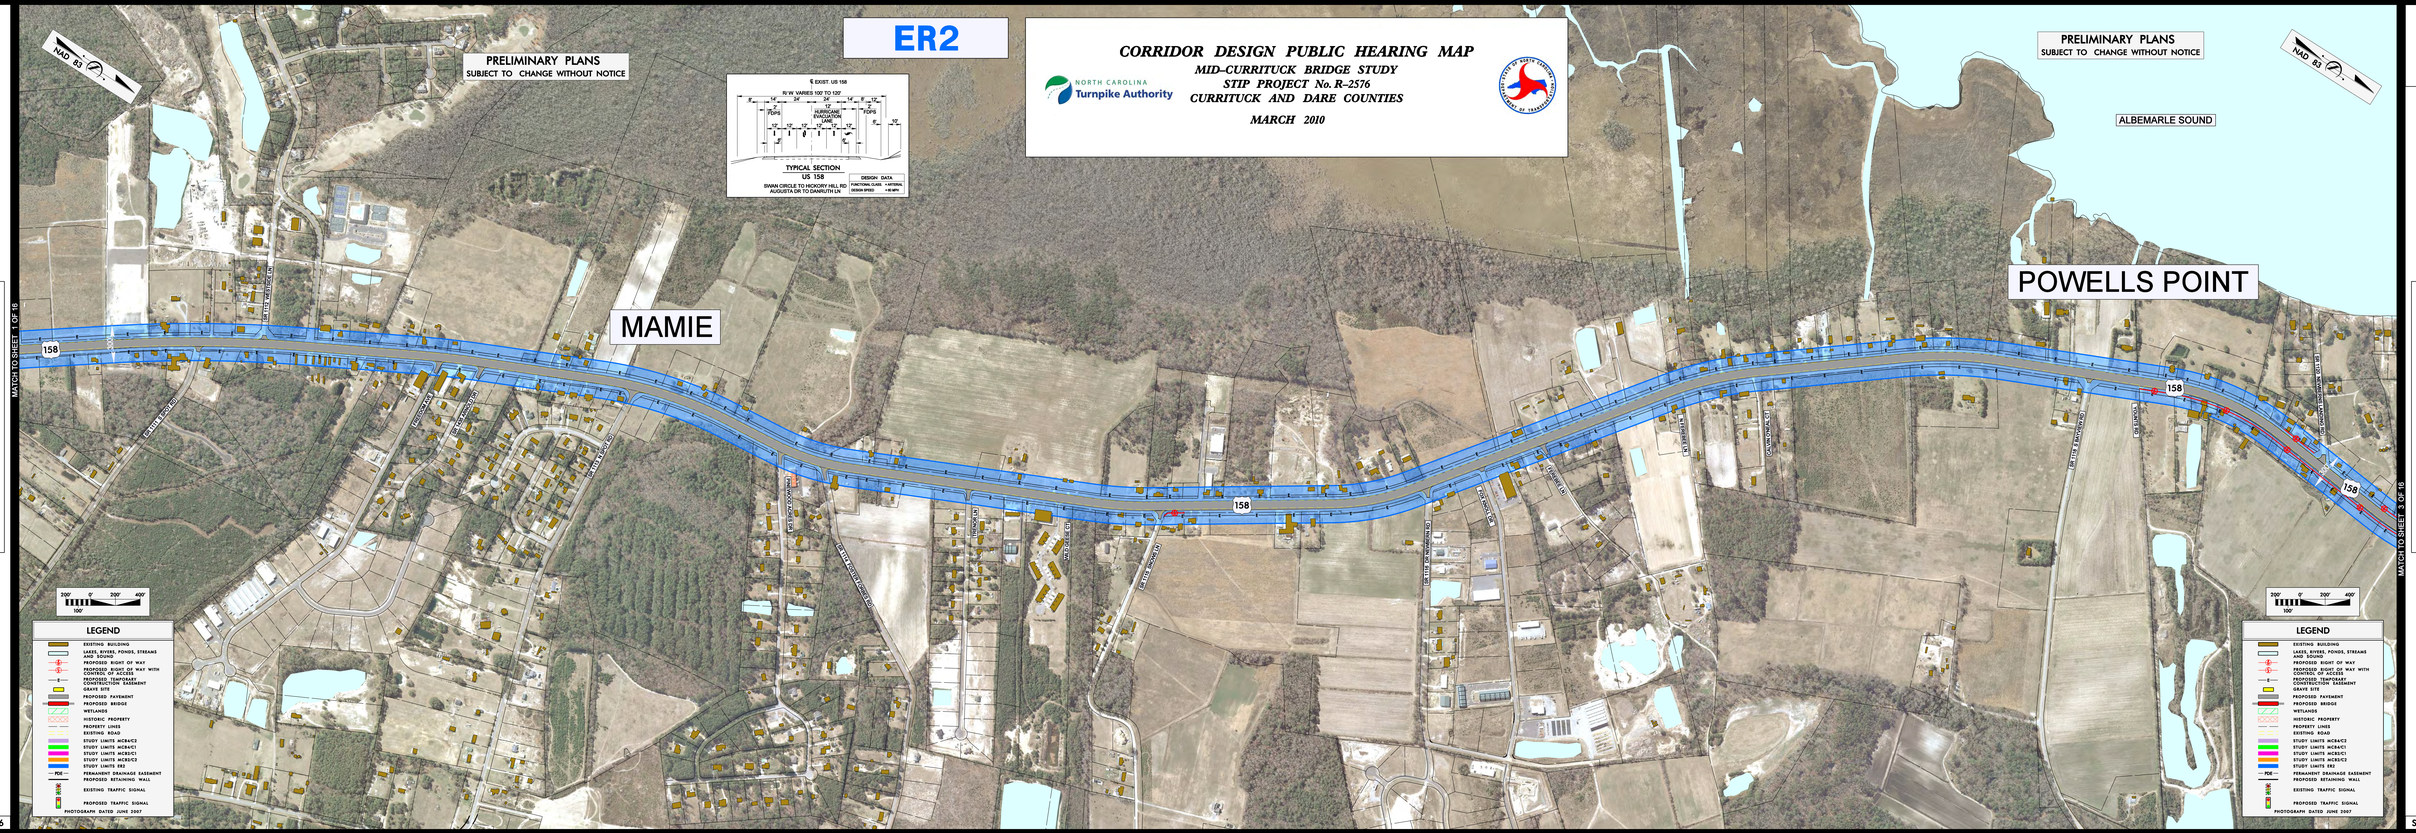
ER2
CORRIDOR DESIGN PUBLIC HEARING MAP
MID-CURRITUCK BRIDGE STUDY
STIP PROJECT No. R-2576
CURRITUCK AND DARE COUNTIES
MARCH 2010
NORTH CAROLINA Turnpike Authority
PRELIMINARY PLANS
SUBJECT TO CHANGE WITHOUT NOTICE
NAD 83
TYPICAL SECTION
US 158
SWAN CIRCLE TO HICKORY HILL RD
AUGUSTA DR TO DANRUTH LN
DESIGN DATA
MAMIE
POWELLS POINT
ALBEMARLE SOUND
MATCH TO SHEET 1 OF 16
MATCH TO SHEET 3 OF 16
158
LEGEND
EXISTING BUILDING
LAKES, RIVERS, PONDS, STREAMS AND SOUND
PROPOSED RIGHT OF WAY
PROPOSED RIGHT OF WAY WITH CONSTRUCTION EASEMENT
PROPOSED TEMPORARY CONSTRUCTION EASEMENT
GRAVE SITE
PROPOSED PAVEMENT
PROPOSED BRIDGE
WETLANDS
HISTORIC PROPERTY
PROPERTY LINES
EXISTING ROAD
STUDY LIMITS MCB4/C2
STUDY LIMITS MCB4/C1
STUDY LIMITS MCB3/C1
STUDY LIMITS MCB3/C2
STUDY LIMITS ER2
PERMANENT DRAINAGE EASEMENT
PROPOSED RETAINING WALL
EXISTING TRAFFIC SIGNAL
PROPOSED TRAFFIC SIGNAL
PHOTOGRAPH DATED JUNE 2007
CORRIDOR DESIGN PUBLIC HEARING MAP
MID-CURRITUCK BRIDGE STUDY
STIP PROJECT No. R-2576
CURRITUCK AND DARE COUNTIES
MARCH 2010
SHEET 2 OF 16
2