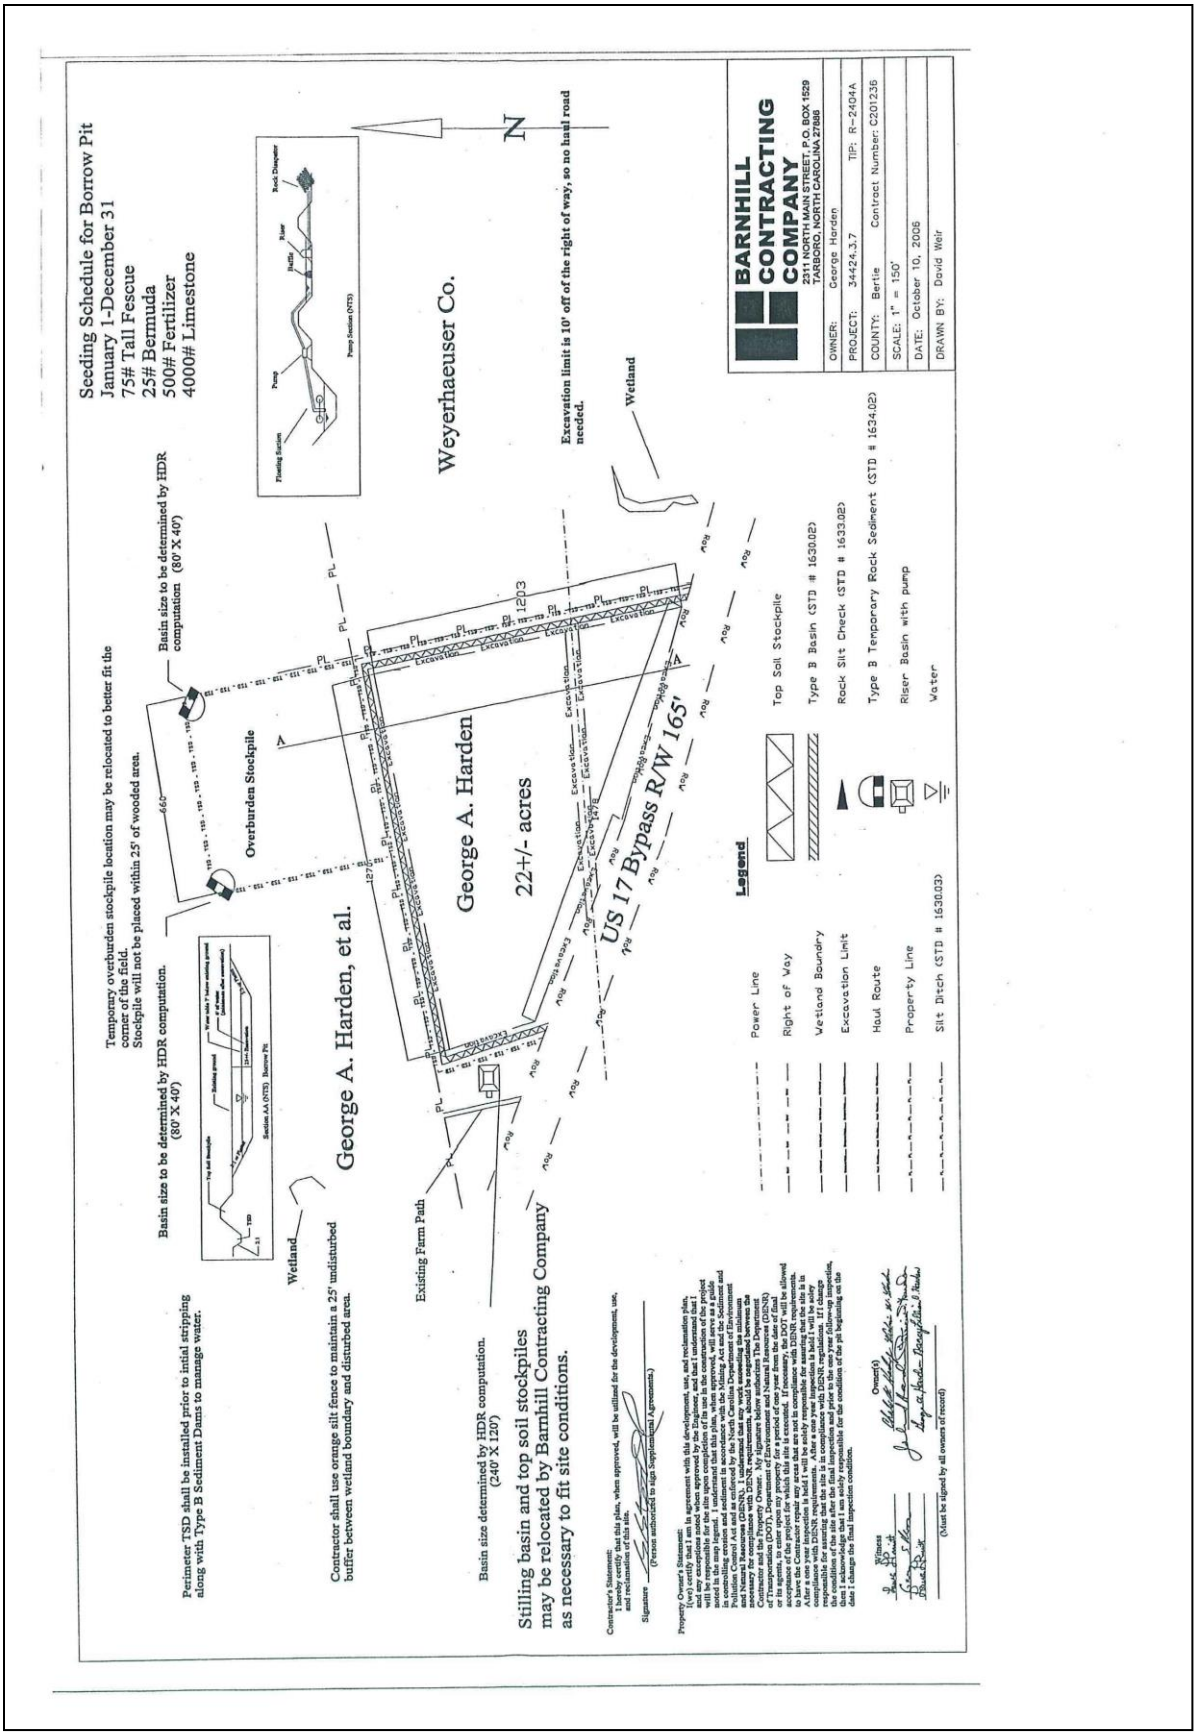
Seeding Schedule for Borrow Pit
January 1-December 31
75# Tall Fescue
25# Bermuda
500# Fertilizer
4000# Limestone
Temporary overburden stockpile location may be relocated to better fit the corner of the field.
Stockpile will not be placed within 25' of wooded area.
Basin size to be determined by HDR computation (80' X 40')
Basin size to be determined by HDR computation (80' X 40')
Overburden Stockpile
Weyerhaeuser Co.
George A. Harden, et al.
George A. Harden
22+/- acres
US 17 Bypass R/W 165'
Existing Farm Path
Wetland
Wetland
Excavation limit is 10' off of the right of way, so no haul road needed.
Perimeter TSD shall be installed prior to intial stripping along with Type B Sediment Dams to manage water.
Contractor shall use orange silt fence to maintain a 25' undisturbed buffer between wetland boundary and disturbed area.
Basin size determined by HDR computation. (240' X 120')
Stilling basin and top soil stockpiles may be relocated by Barnhill Contracting Company as necessary to fit site conditions.
Legend
Power Line
Right of Way
Wetland Boundary
Excavation Limit
Haul Route
Property Line
Silt Ditch (STD # 1630.03)
Top Soil Stockpile
Type B Basin (STD # 1630.02)
Rock Silt Check (STD # 1633.02)
Type B Temporary Rock Sediment (STD # 1634.02)
Riser Basin with pump
Water
BARNHILL CONTRACTING COMPANY
2311 NORTH MAIN STREET, P.O. BOX 1529
TARBORO, NORTH CAROLINA 27886
OWNER: George Harden
PROJECT: 34424.3.7 TIP: R-2404A
COUNTY: Bertie Contract Number: C201236
SCALE: 1" = 150'
DATE: October 10, 2006
DRAWN BY: David Weir