TYPICAL SECTION No. 6E

6 LANE DIVIDED (23' RAISED MEDIAN) WITH CURB & GUTTER, WIDE OUTSIDE LANES, AND SIDEWALKS

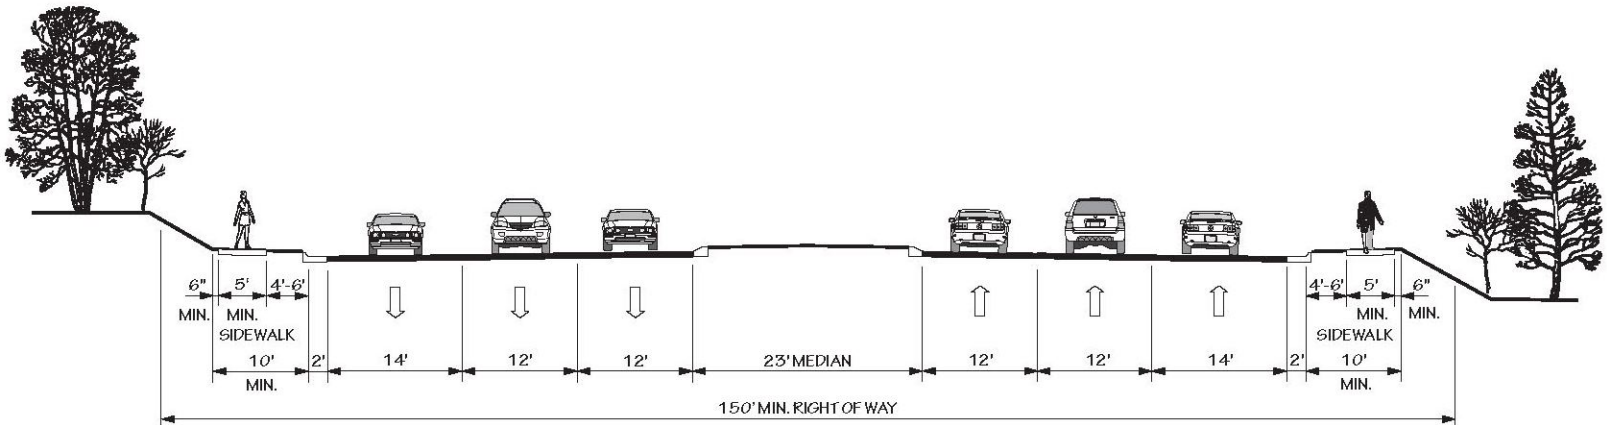

POSTED SPEED 35-45 MPH