TYPICAL SECTION No. 6F

6 LANE DIVIDED (17'-6" RAISED MEDIAN) WITH CURB & GUTTER, WIDE OUTSIDE LANES, AND SIDEWALKS

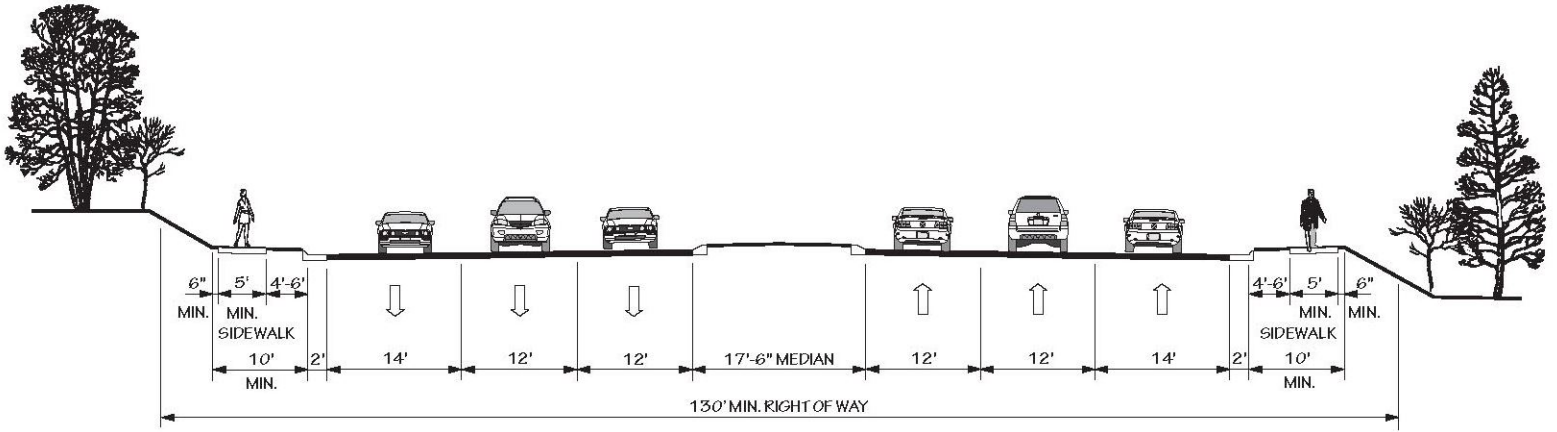

POSTED SPEED 35-45 MPH