TYPICAL SECTION No. 8D

8 LANE FREEWAY (6 GENERAL PURPOSE LANES, 2 MANAGED LANES, AND 27' MEDIAN WITH JERSEY BARRIER) WITH PAVED SHOULDERS

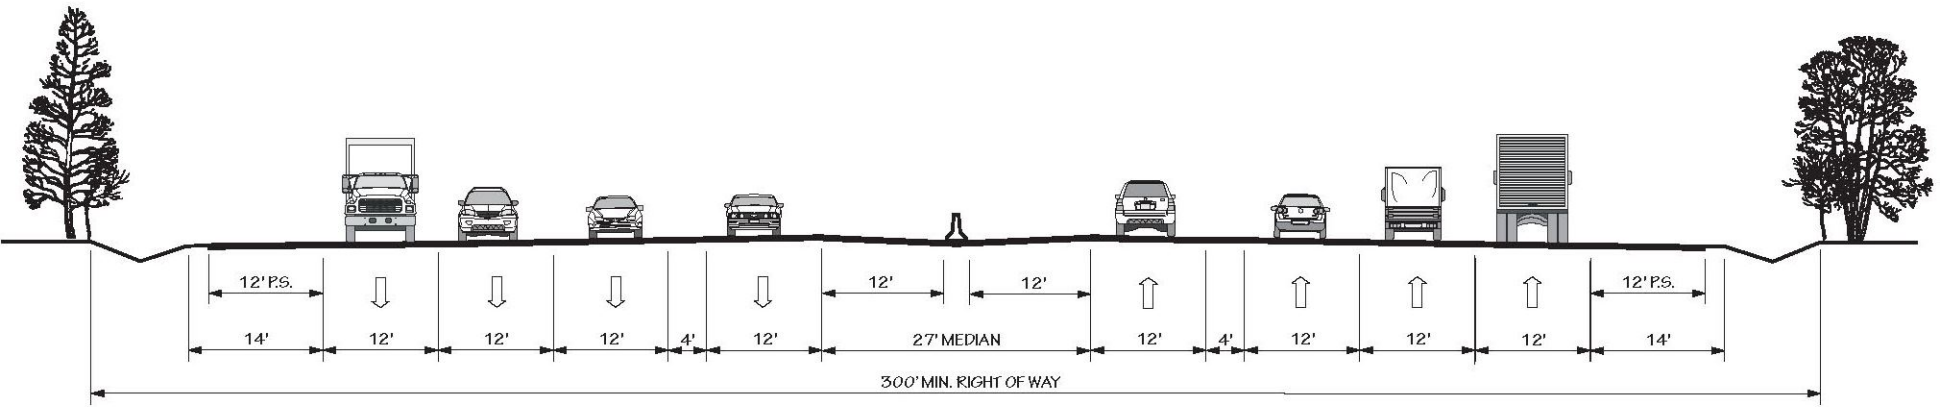

POSTED SPEED 55-70 MPH