TYPICAL SECTION No. 8F

8 LANE DIVIDED (23' RAISED MEDIAN) WITH CURB & GUTTER, AND SIDEWALKS

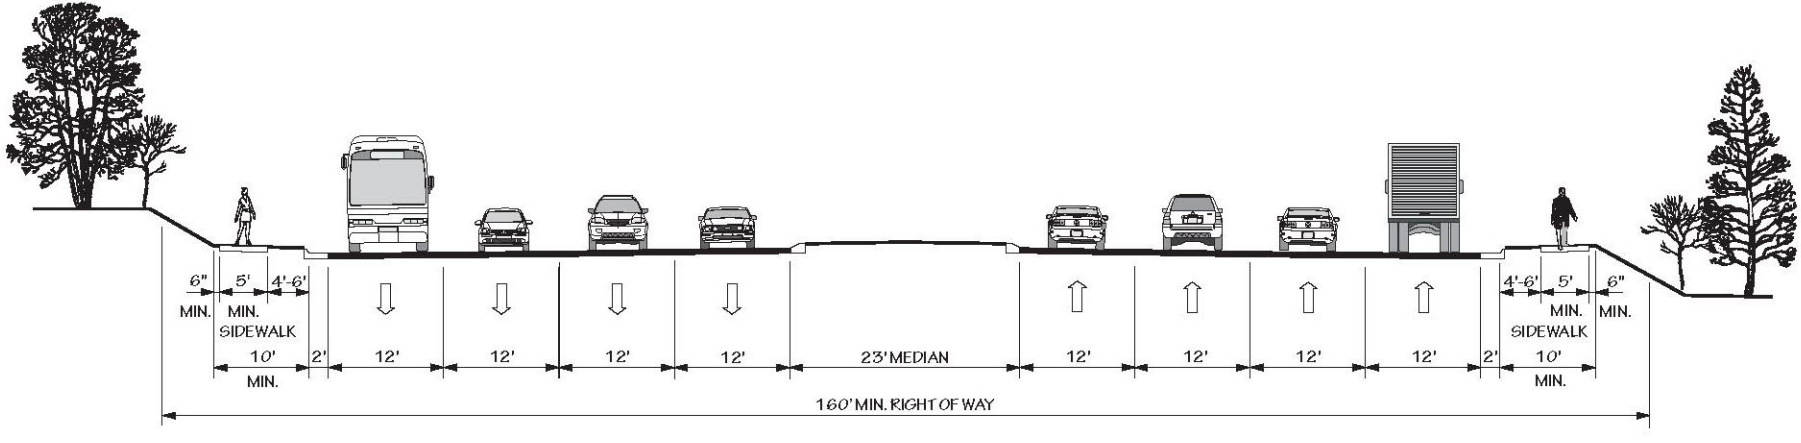

POSTED SPEED 35-45 MPH