

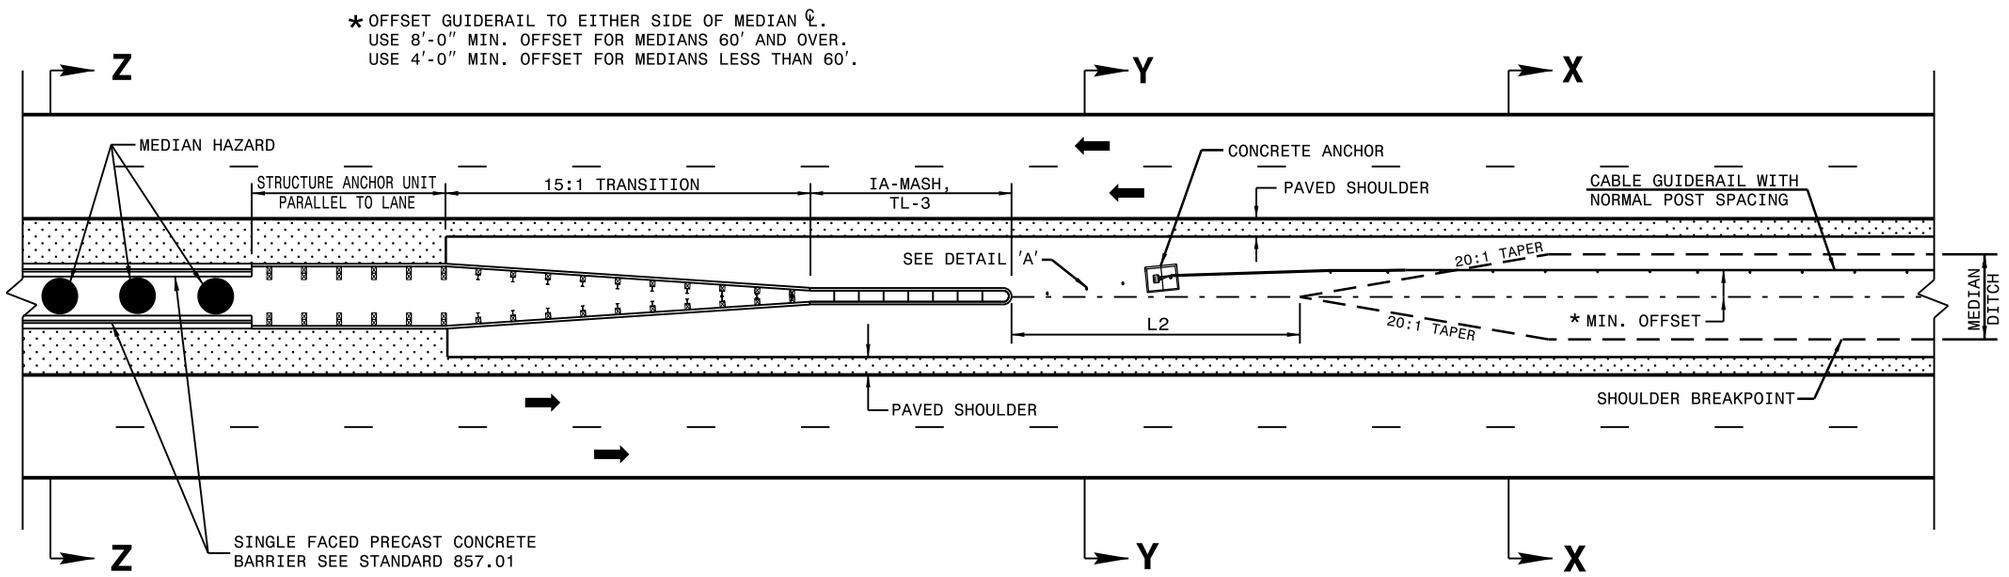
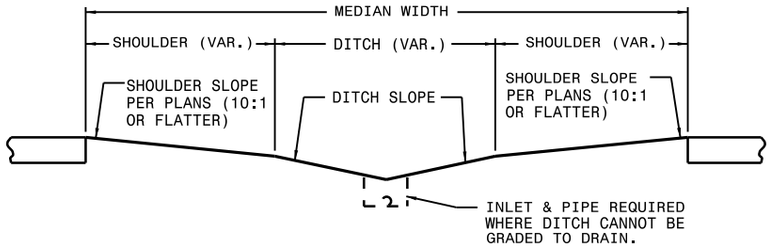



SECT. XX

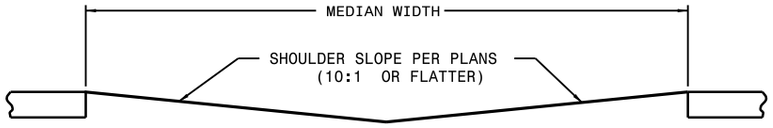



SECT. YY

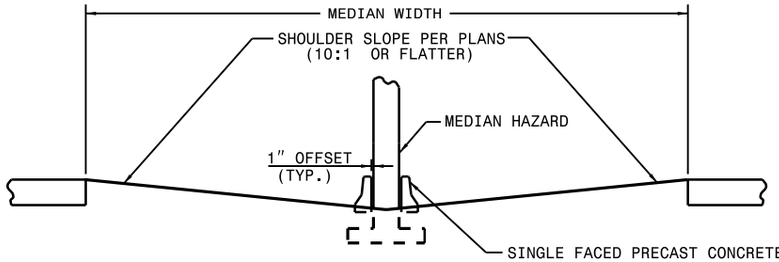


SECT. ZZ

| LIMITS OF -L2- | |
|---|---|
| MEDIAN WIDTH | -L2- DIMENSION |
| 30′ | 80.0′ |
| 36′ | 60.0′ |
| 40′ & ABOVE | 40.0′ |

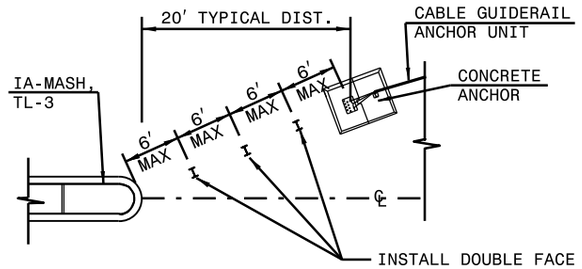


NOTE: POSTS WILL ONLY BE PLACED IN ONE OF THE TWO OPENINGS AT EACH MEDIAN HAZARD UNLESS OTHERWISE DIRECTED BY THE ENGINEER.

**DETAIL 'A'**

# DETAIL OF TREATMENT AT MEDIAN HAZARDS

STATE OF NORTH CAROLINA
DEPT. OF TRANSPORTATION
DIVISION OF HIGHWAYS
RALEIGH, N.C.

1-24

ROADWAY STANDARD DRAWING FOR

**CABLE GUIDERAIL**

MEDIAN HAZARD GUIDERAIL LAYOUT

SHEET 1 OF 12

**865.01**