STATE OF
NORTH CAROLINA
DEPT. OF TRANSPORTATION
DIVISION OF HIGHWAYS
RALEIGH, N.C.

7-06

ENGLISH STANDARD DRAWING FOR

GRANITE RIGHT-OF-WAY MARKER

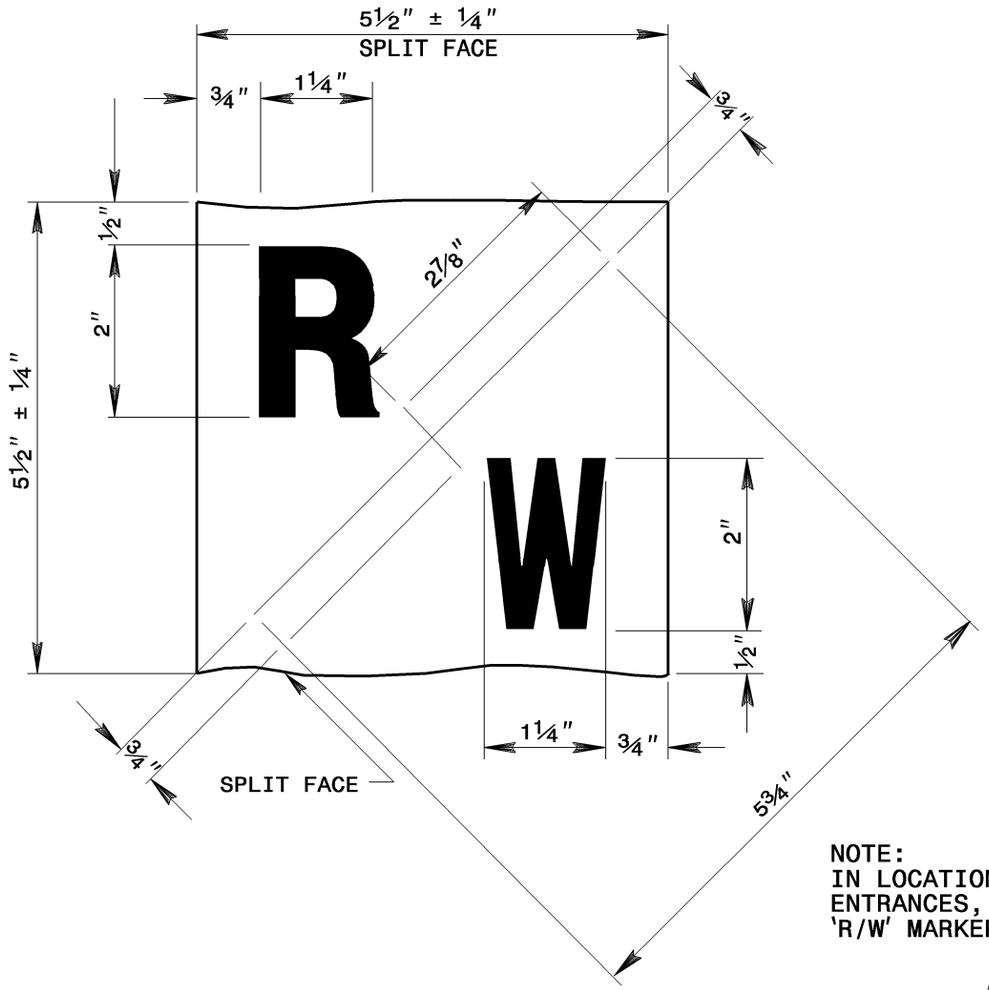

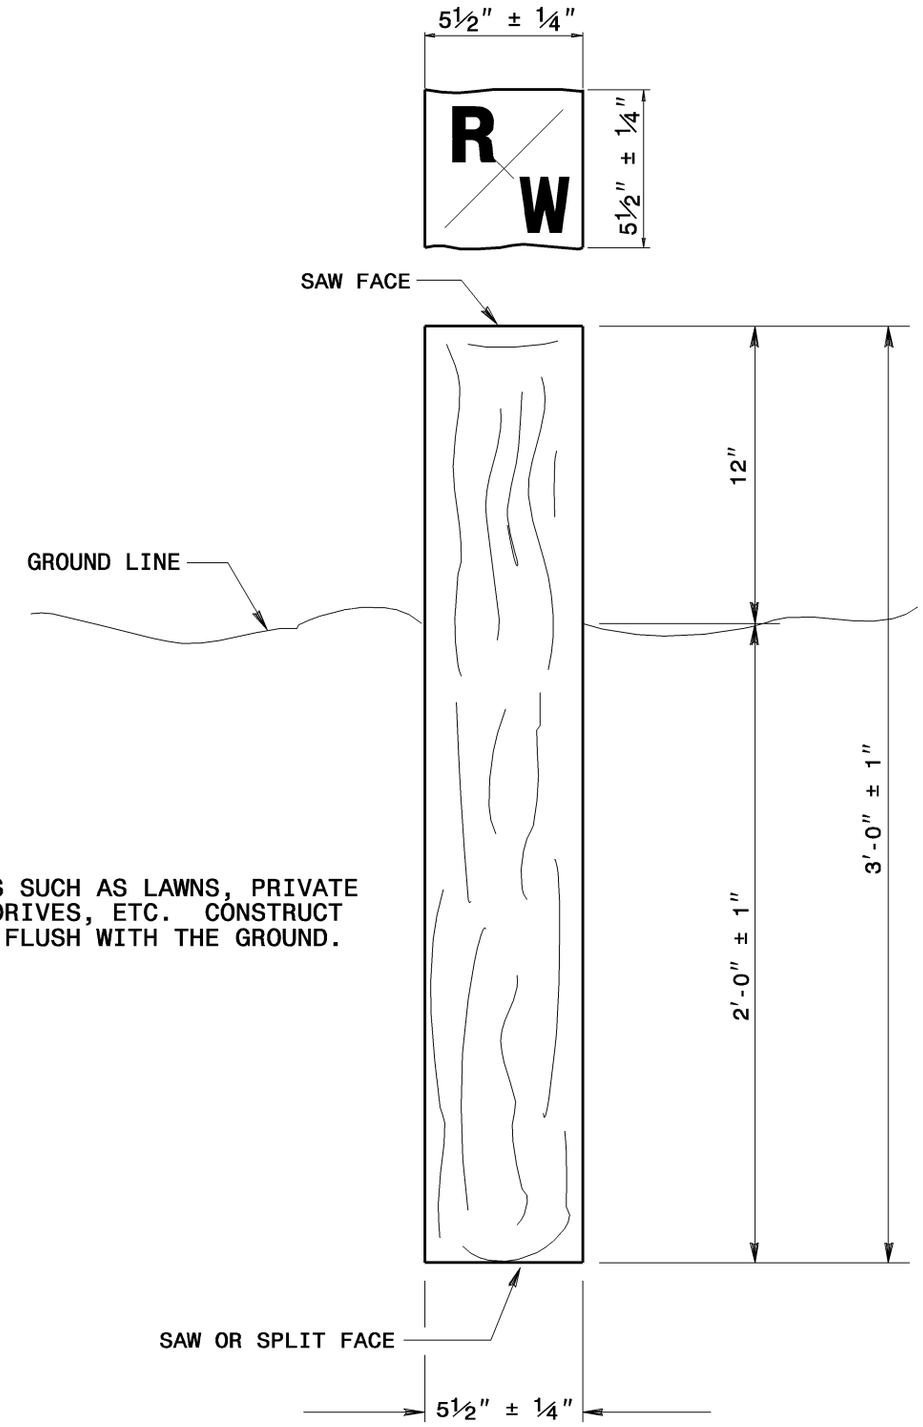

NOTE:
IN LOCATIONS SUCH AS LAWNS, PRIVATE ENTRANCES, DRIVES, ETC. CONSTRUCT 'R/W' MARKER FLUSH WITH THE GROUND.

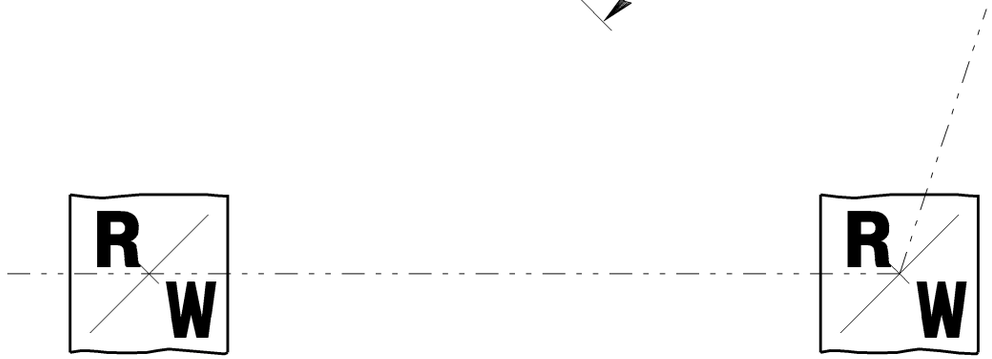

SET RIGHT-OF-WAY MARKER SO THAT THE RIGHT-OF-WAY LINE PASSES THROUGH THE INTERSECTION OF THE 'X' ON THE TOP OF THE MARKER.

SHEET 1 OF 1

806.02

STATE OF
NORTH CAROLINA
DEPT. OF TRANSPORTATION
DIVISION OF HIGHWAYS
RALEIGH, N.C.

7-06

ENGLISH STANDARD DRAWING FOR

GRANITE RIGHT-OF-WAY MARKER

SHEET 1 OF 1

806.02