STATE OF
NORTH CAROLINA
DEPT. OF TRANSPORTATION
DIVISION OF HIGHWAYS
RALEIGH, N.C.

7-06

ENGLISH STANDARD DRAWING FOR

GEOCOMPOSITE SHOULDER DRAIN

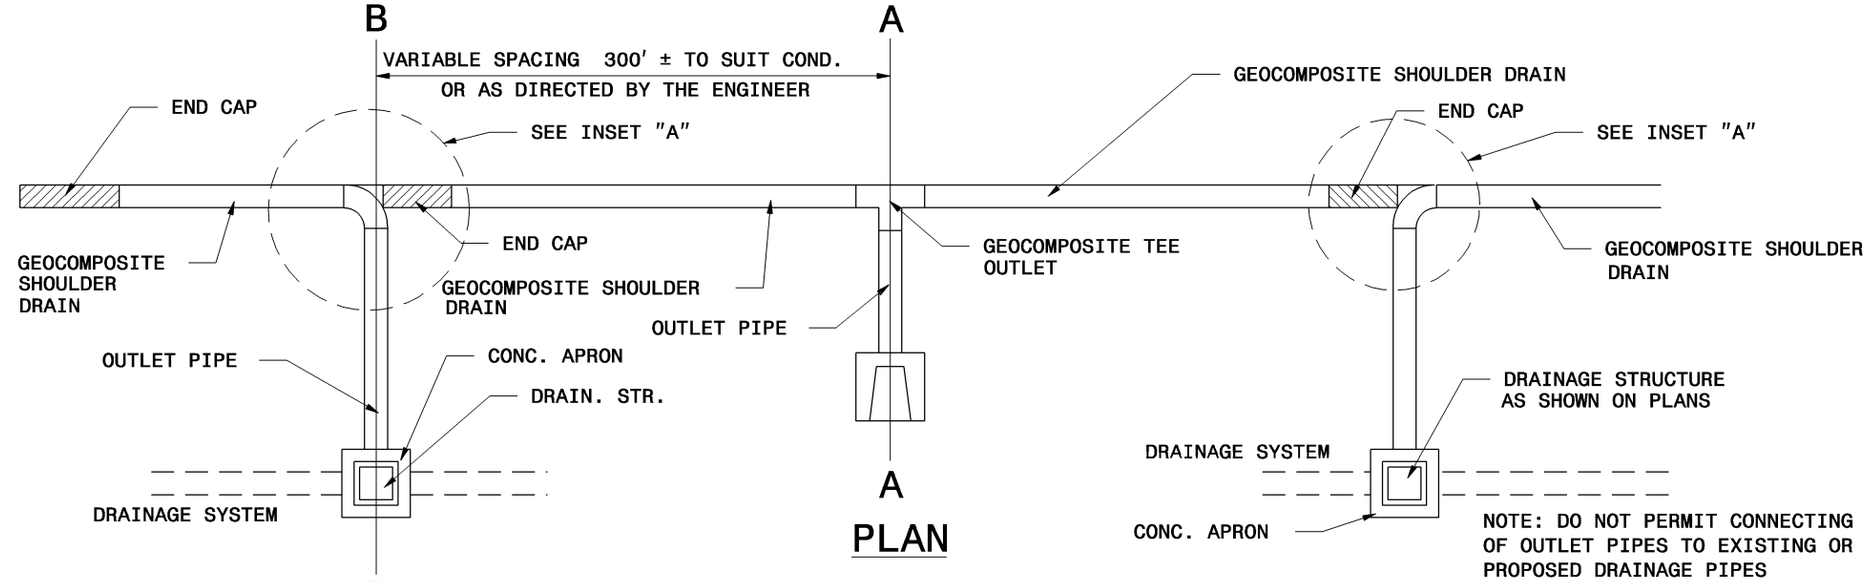

PLAN

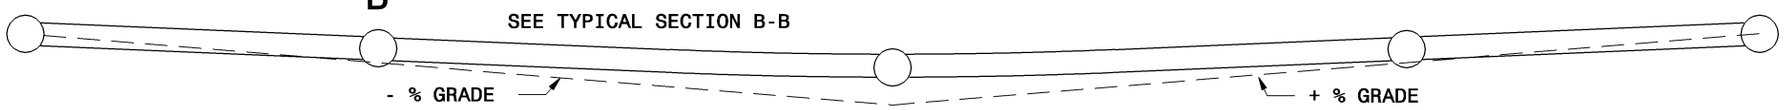

PROFILE

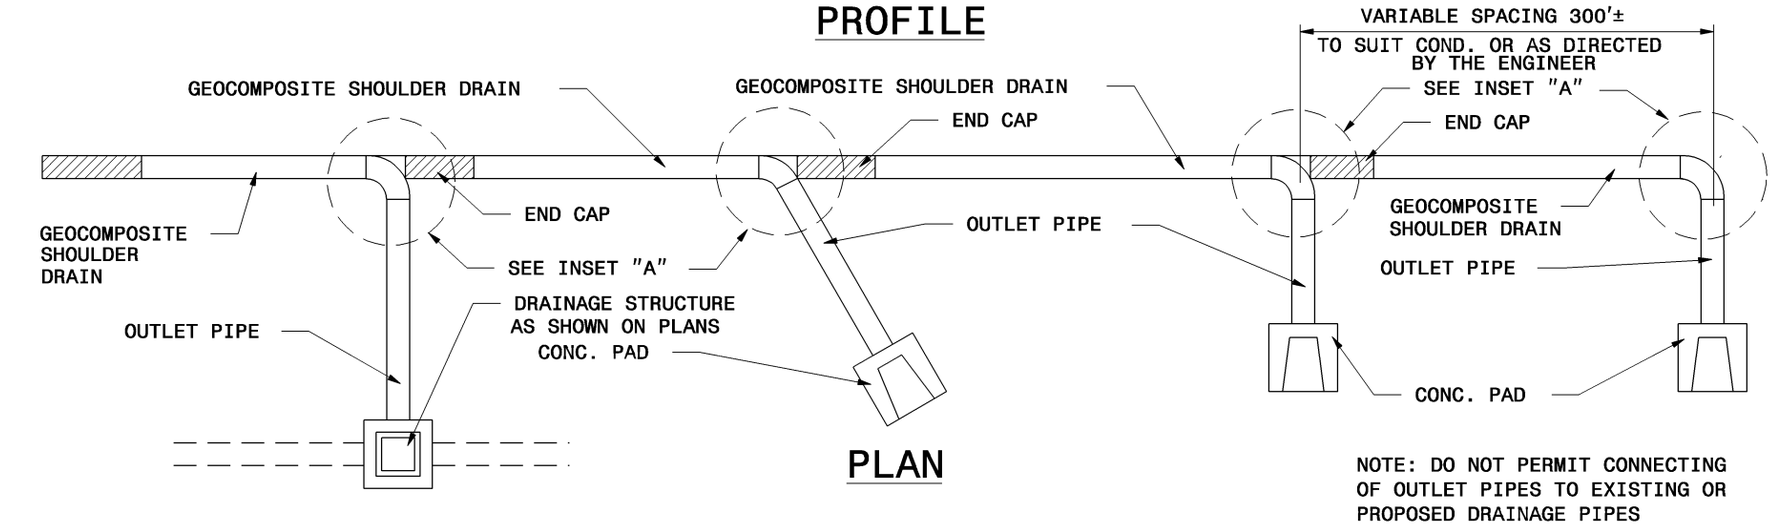

PLAN

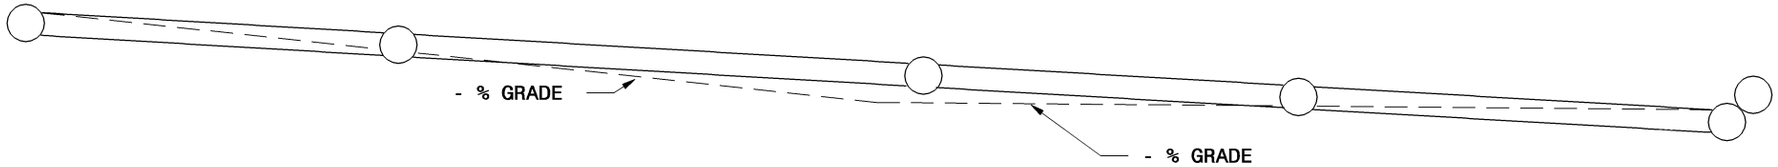

SHEET 1 OF 2

816.03

STATE OF
NORTH CAROLINA
DEPT. OF TRANSPORTATION
DIVISION OF HIGHWAYS
RALEIGH, N.C.

7-06

ENGLISH STANDARD DRAWING FOR

GEOCOMPOSITE SHOULDER DRAIN

SHEET 1 OF 2

816.03