STATE OF
NORTH CAROLINA
DEPT. OF TRANSPORTATION
DIVISION OF HIGHWAYS
RALEIGH, N.C.

7-06

ENGLISH STANDARD DRAWING FOR

MARKERS FOR DRAINAGE STRUCTURE AND CONCRETE PAD

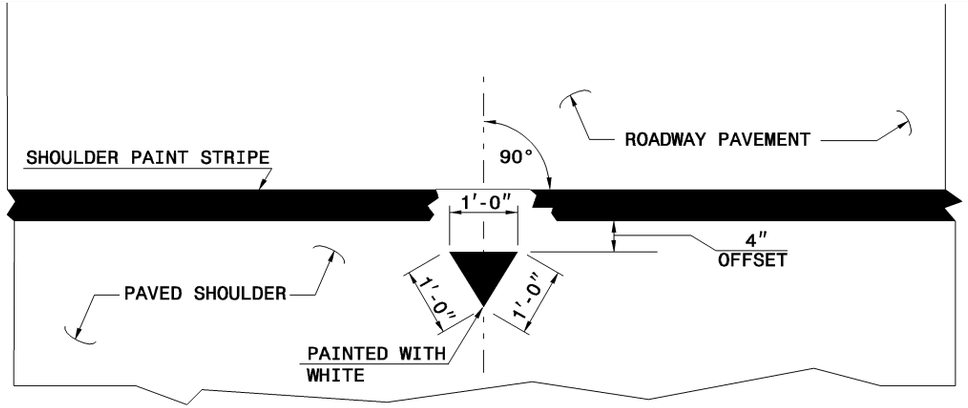

INSET "A"

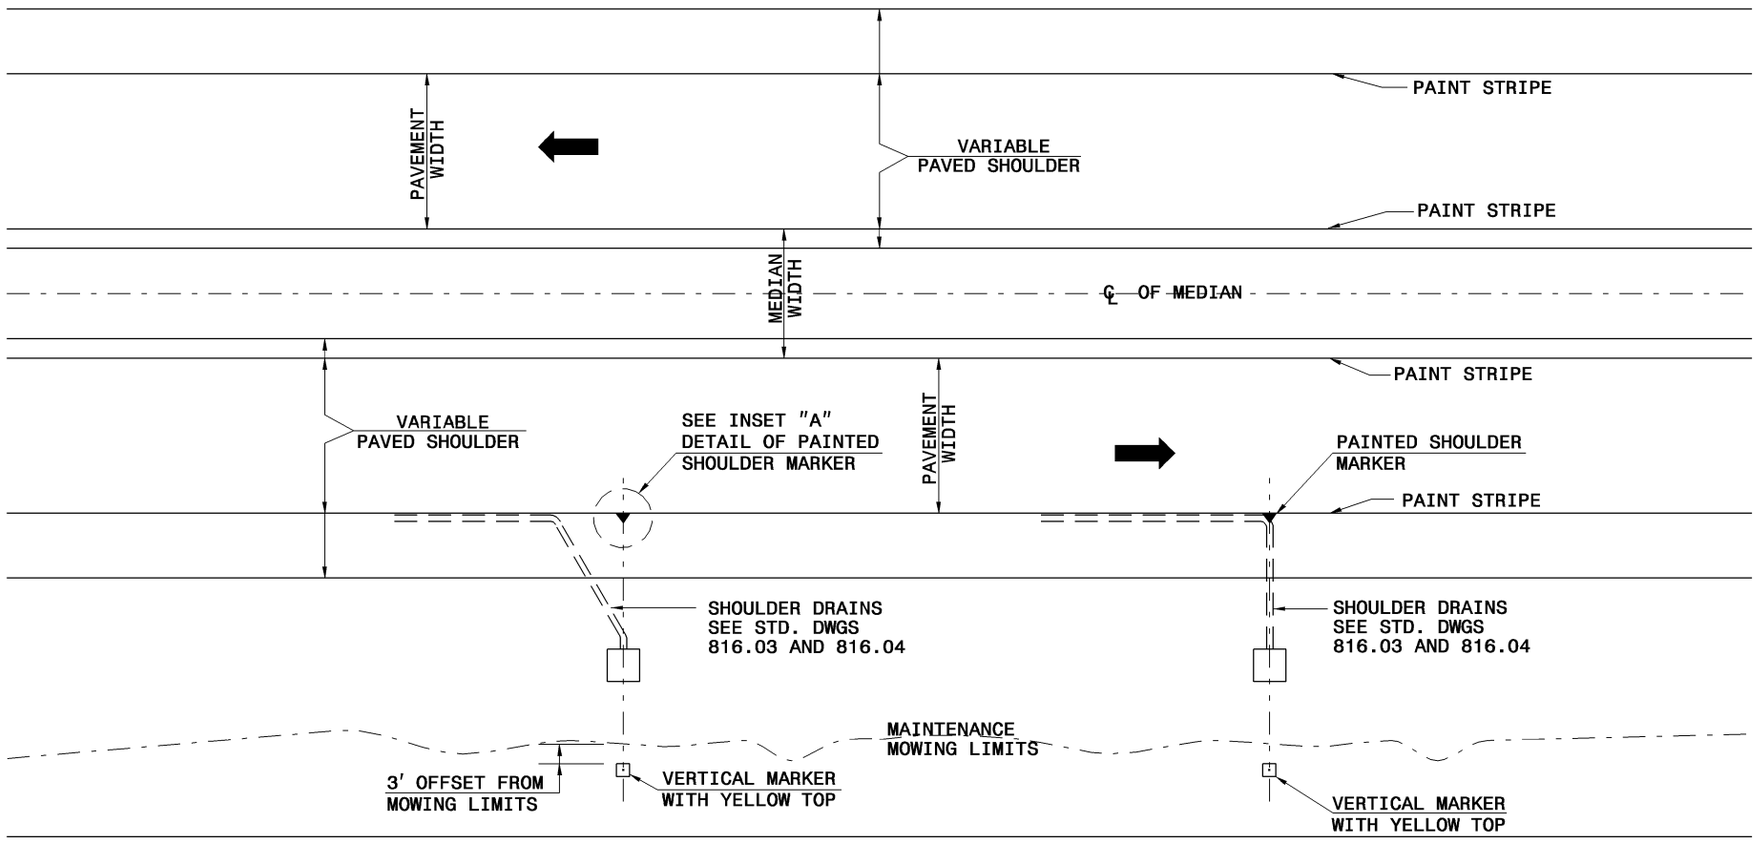

PAINTED SHOULDER AND VERTICAL MARKER

SHEET 1 OF 2

816.04

STATE OF
NORTH CAROLINA
DEPT. OF TRANSPORTATION
DIVISION OF HIGHWAYS
RALEIGH, N.C.

7-06

ENGLISH STANDARD DRAWING FOR

MARKERS FOR DRAINAGE STRUCTURE AND CONCRETE PAD

SHEET 1 OF 2

816.04