STATE OF
NORTH CAROLINA
DEPT. OF TRANSPORTATION
DIVISION OF HIGHWAYS
RALEIGH, N.C.

7-06

ENGLISH STANDARD DRAWING FOR

PAVEMENT MARKINGS

INTERCHANGES - ENTRANCE RAMP ACCELERATION LANES

SHEET 2 OF 3

1205.03

TAPERED ACCELERATION LANE

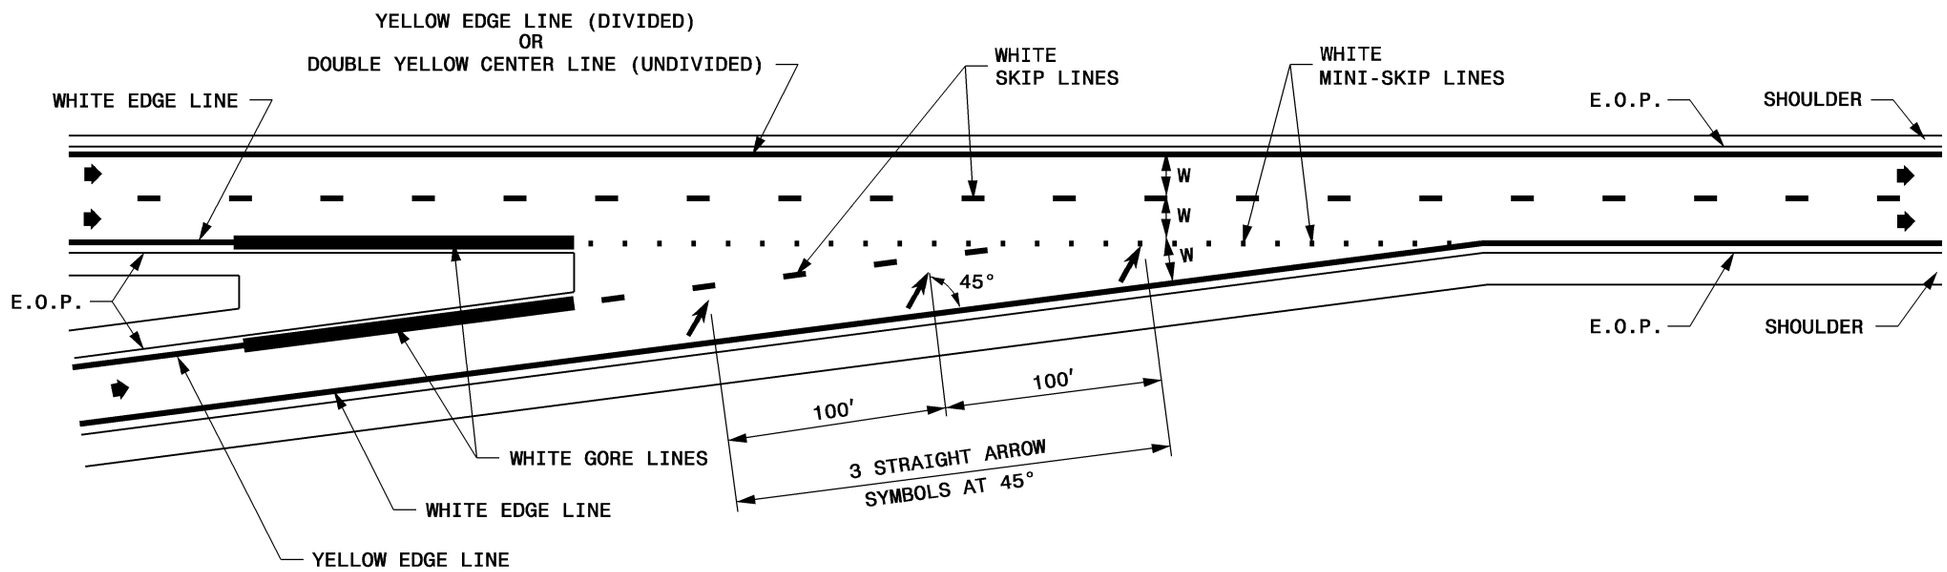

PARALLEL ACCELERATION LANE

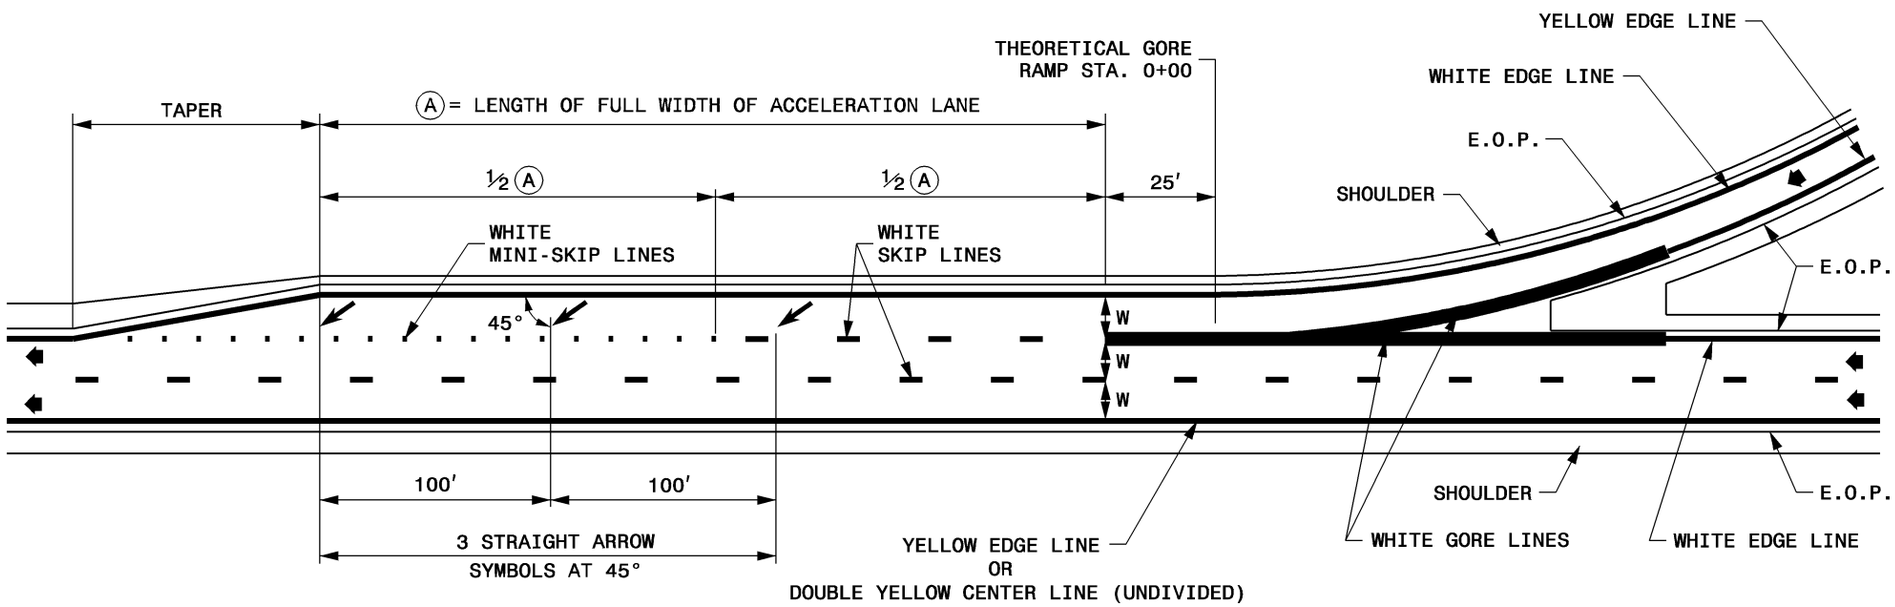

STATE OF
NORTH CAROLINA
DEPT. OF TRANSPORTATION
DIVISION OF HIGHWAYS
RALEIGH, N.C.

7-06

ENGLISH STANDARD DRAWING FOR

PAVEMENT MARKINGS

INTERCHANGES - ENTRANCE RAMP ACCELERATION LANES

SHEET 2 OF 3

1205.03