STATE OF
NORTH CAROLINA
DEPT. OF TRANSPORTATION
DIVISION OF HIGHWAYS
RALEIGH, N.C.

7-06

METRIC DETAIL DRAWING FOR

REINFORCED BRIDGE APPROACH FILLS

PRESTRESSED AND PLATE GIRDER BRIDGES

7.62m MINIMUM APPROACH SLAB

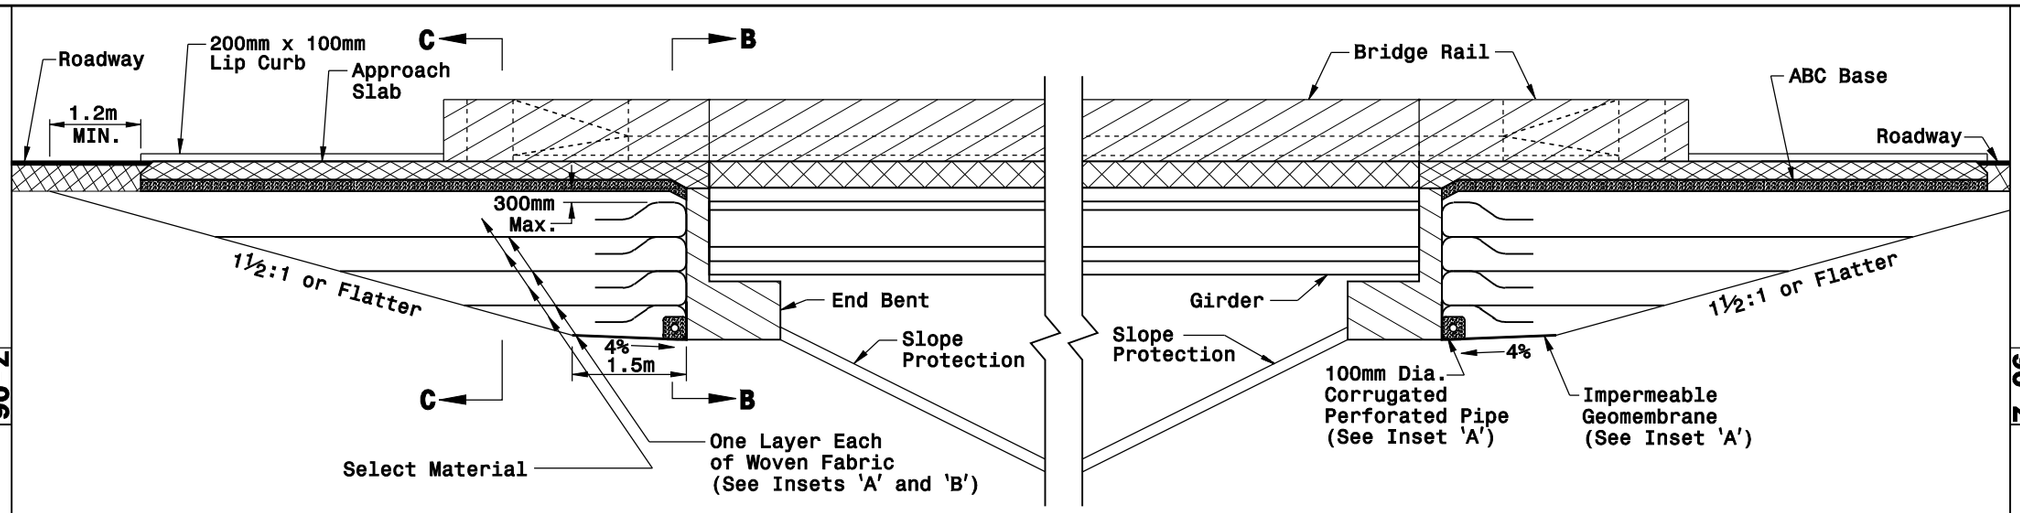

SECTION A-A

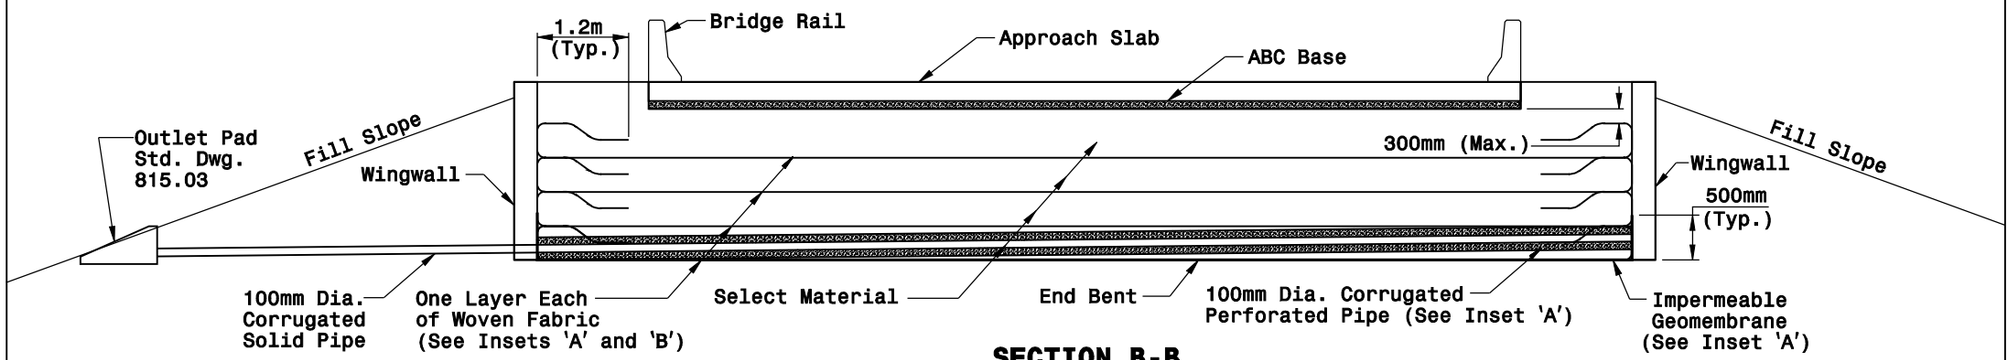

SECTION B-B

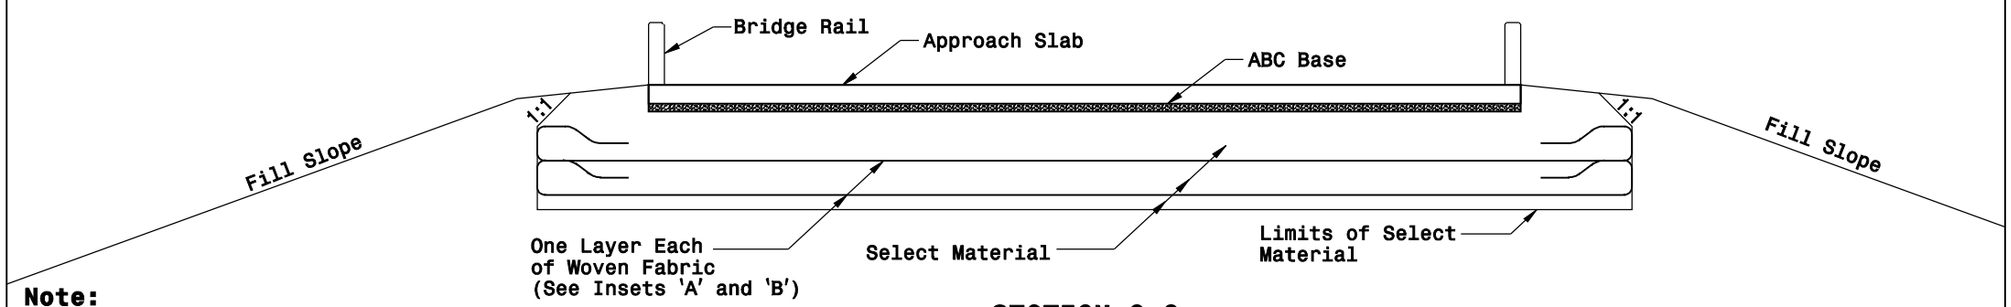

SECTION C-C

7.62m MINIMUM APPROACH SLAB

Note:
This drawing is dimensioned in millimeters unless otherwise depicted within the drawing.

SHEET 5 OF 7

422.10

STATE OF
NORTH CAROLINA
DEPT. OF TRANSPORTATION
DIVISION OF HIGHWAYS
RALEIGH, N.C.

7-06

METRIC DETAIL DRAWING FOR

REINFORCED BRIDGE APPROACH FILLS

PRESTRESSED AND PLATE GIRDER BRIDGES

7.62m MINIMUM APPROACH SLAB

SHEET 5 OF 7

422.10