STATE OF
NORTH CAROLINA
DEPT. OF TRANSPORTATION
DIVISION OF HIGHWAYS
RALEIGH, N.C.

7-06

METRIC STANDARD DRAWING FOR

CONCRETE CURB, GUTTER AND CURB & GUTTER

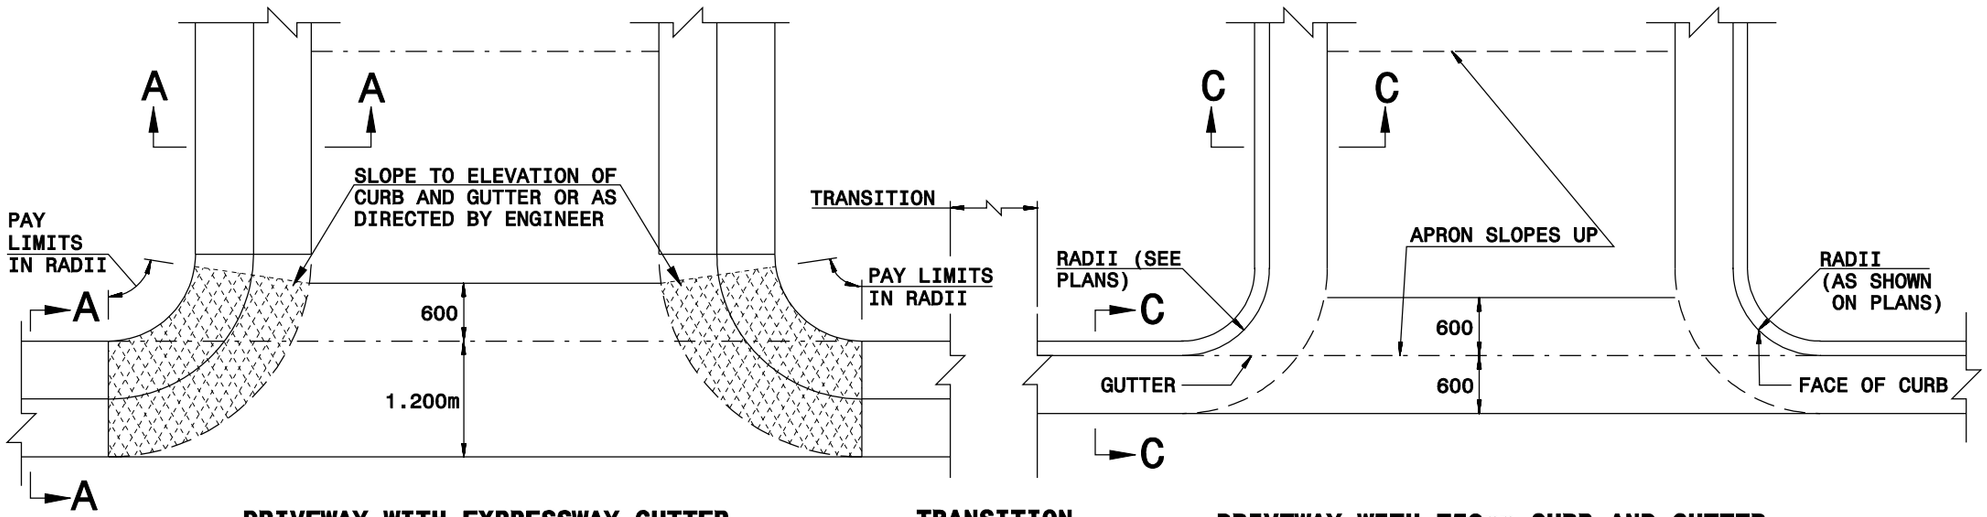

DRIVEWAY WITH EXPRESSWAY GUTTER **TRANSITION** **DRIVEWAY WITH 750mm CURB AND GUTTER**

PLAN VIEW OF TYPICAL CURB AND GUTTER OCCURENCES

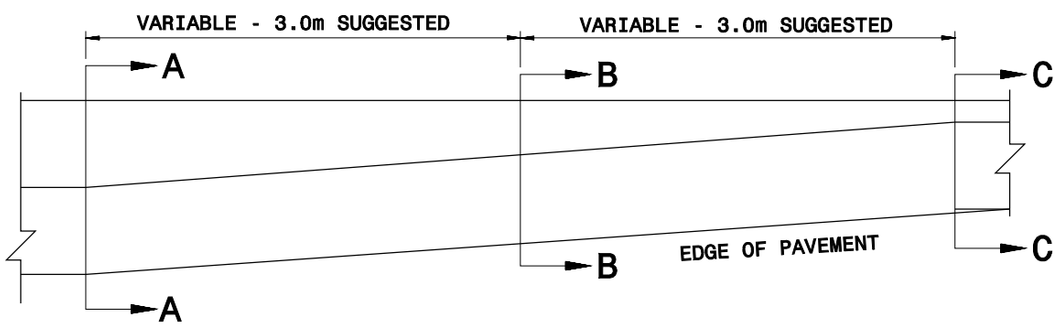

PLAN VIEW OF TRANSITION

EXPRESSWAY GUTTER TO 750mm CURB AND GUTTER

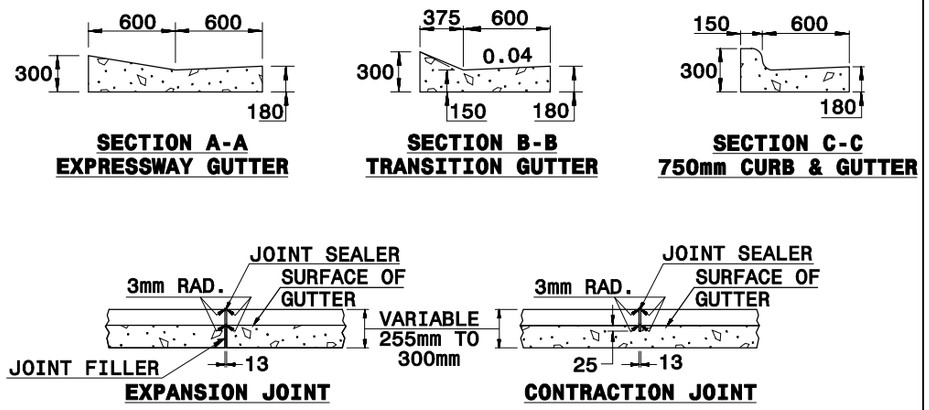

Note:
This drawing is dimensioned in millimeters unless otherwise depicted within the drawing.

NOTES:
- IN THE TRANSITION FROM 1.2m CONCRETE EXPRESSWAY GUTTER TO 750mm CONCRETE CURB AND GUTTER, PLACE 13mm EXPANSION JOINTS AT 7.6m INTERVALS.
- PLACE GROOVE JOINTS 25mm DEEP AT 3.8m INTERVALS BETWEEN EXPANSION JOINTS.
- FILL AND SEAL THE TOP 13mm OF THE EXPANSION JOINTS AND 25mm OF CONTRACTION JOINTS WITH APPROVED JOINT SEALING COMPOUND.

STATE OF
NORTH CAROLINA
DEPT. OF TRANSPORTATION
DIVISION OF HIGHWAYS
RALEIGH, N.C.

7-06

METRIC STANDARD DRAWING FOR

CONCRETE CURB, GUTTER AND CURB & GUTTER

SHEET 3 OF 3
846.01