STATE OF
NORTH CAROLINA
DEPT. OF TRANSPORTATION
DIVISION OF HIGHWAYS
RALEIGH, N.C.

2021

ROADWAY STANDARD DRAWING FOR
TEMPORARY LANE CLOSURES
INSIDE LANE CLOSURE ON TWO-LANE ROUNDABOUT

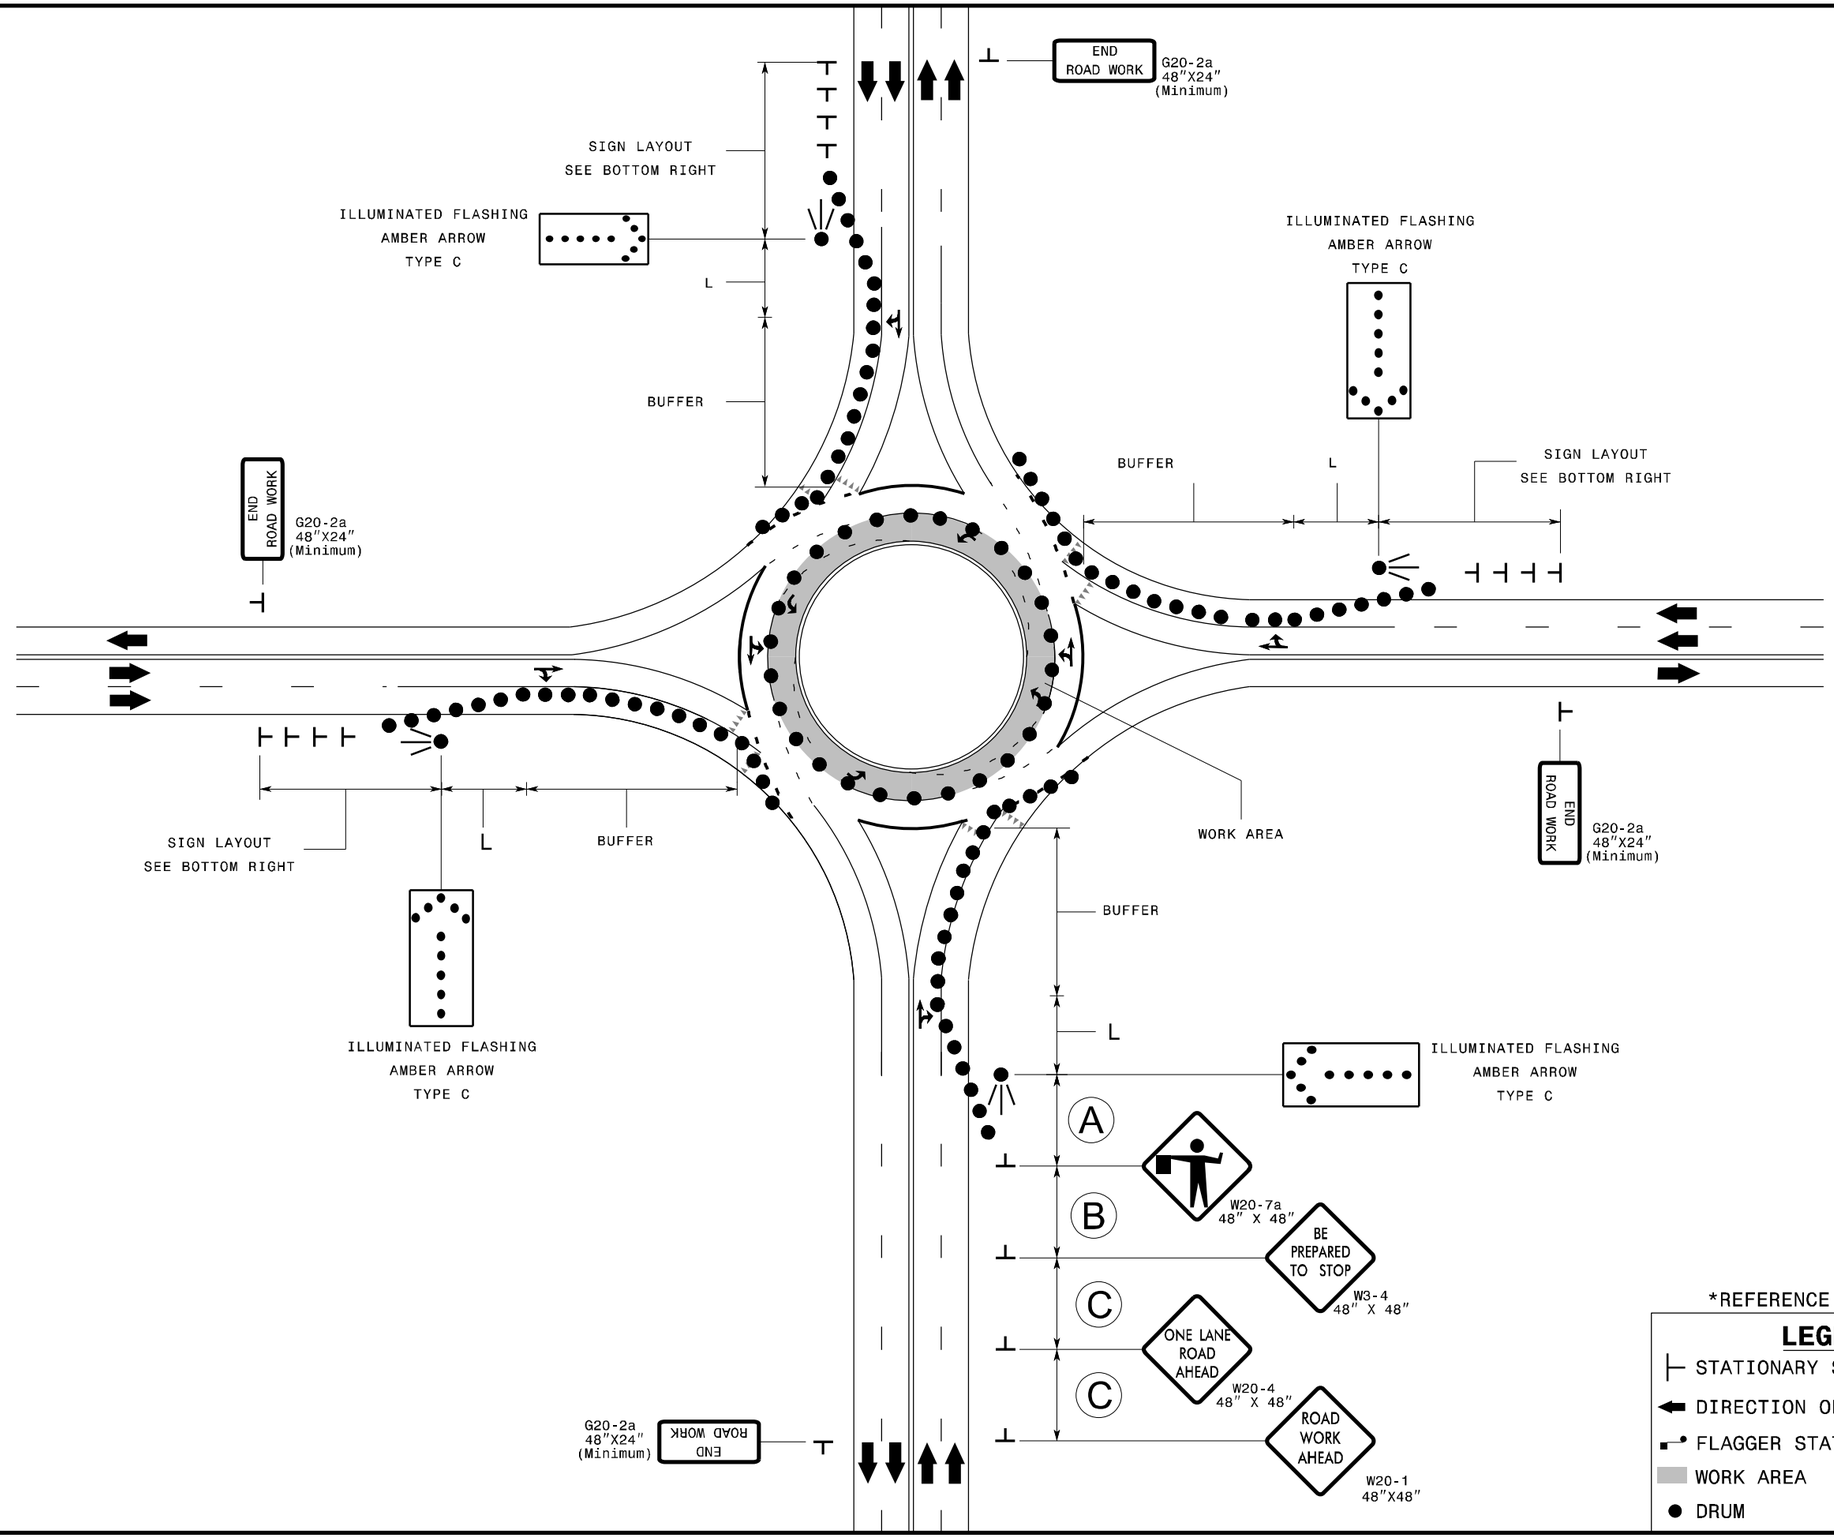

*REFERENCE GENERAL NOTES

LEGEND

- STATIONARY SIGN
- DIRECTION OF TRAFFIC FLOW
- FLAGGER STATION
- WORK AREA
- DRUM

STATE OF
NORTH CAROLINA
DEPT. OF TRANSPORTATION
DIVISION OF HIGHWAYS
RALEIGH, N.C.

2021

ROADWAY STANDARD DRAWING FOR
TEMPORARY LANE CLOSURES
INSIDE LANE CLOSURE ON TWO-LANE ROUNDABOUT

SHEET 17 OF 20

1101.02